ANTI-SOCIAL BEHAVIOUR, CRIME AND POLICING ACT (2014)

BOROUGH COUNCIL OF BOLTON

THE ALLEY WAYS AT LOWTHER STREET, GREAT LEVER PUBLIC SPACES PROTECTION ORDER (2026)

The Borough Council of Bolton in exercise of its powers under Sections 59, 60, 64 and 72 of the Anti-Social Behaviour, Crime and Police Act 2014 ("the Act") hereby make the following Order: -

1. This Order shall come into operation on the 21st October 2026 and shall have effect for three years thereafter, unless extended by further Orders under the Council's statutory powers.

2. This Order relates to the alley ways situated

- Between 26 and 24 Leverhulme Avenue and to the rear of 27 Lowther Street over its full width and approximate length of 21 metres (marked '1');
- To the rear of 24 to 14 Leverhulme Avenue; to the rear of 27 to 19 Lowther Street; and to the side of 17 Lowther Street over its full width and approximate length of 50 metres (marked '2');
- Between 18 and 16 Leverhulme Avenue over its full width and approximate length of 18 metres (marked '3');
- Between 17 and 19 Lowther Street over its full width and approximate length of 10 metres (marked '4');
- Between 25 and 27 Lowther Street over its full width and approximate length of 19 metres (marked '5')

as specified on the Order Plan (the Restricted Area / Gated Route).

3. Except as provided in Article 4 of this Order, no person shall use the public rights of way over the Restricted Area at any time. Barriers may be installed, operated and maintained to enforce the restriction over the Restricted Area.

4. The restriction in Article 3 of this Order shall not apply to any registered owner of, or person who lives or works in, land or premises adjoining the Restricted Area, or to any police, ambulance or fire service personnel, acting in pursuance of statutory powers or duties or to any statutory undertaker, gas, electricity, water or communications provider requiring access to their apparatus situated in the Restricted Area, or persons and/or vehicles required, where necessary, in connection with maintenance work or other function of the Council.

5. The Council is satisfied that the conditions set out in Sections 59, 64 and 72 of the Act of 2014 have been satisfied and that it is in all the circumstances expedient to make this Order for the purposes of combatting, within the Restricted Area, crime and anti-social behaviour which has had a detrimental effect on the quality of life of those in the locality. The effect or likely effect of this is of a persistent or continuing nature such as to make this unreasonable and justifies the restrictions imposed by this Order.

6. A person found in breach of this Order shall be liable on summary conviction to a fine not exceeding level 3 on the standard scale.

Avenue; to the front of 40-26 Martin Avenue; and to the side of 26 Martin Avenue as shown by the dotted line on the Order Plan.

THE COMMON SEAL of **THE BOROUGH COUNCIL OF**

BOLTON was hereto affixed on the 19th October 2026 in the presence of: -

Authorised Sealing Officer

Sealing No. 24691

Bolton Council

ENVIRONMENTAL SERVICES
HIGHWAY MANAGEMENT

LOWTHER STREET, BOLTON
ALLEYGATING PROPOSAL

N
W E
S

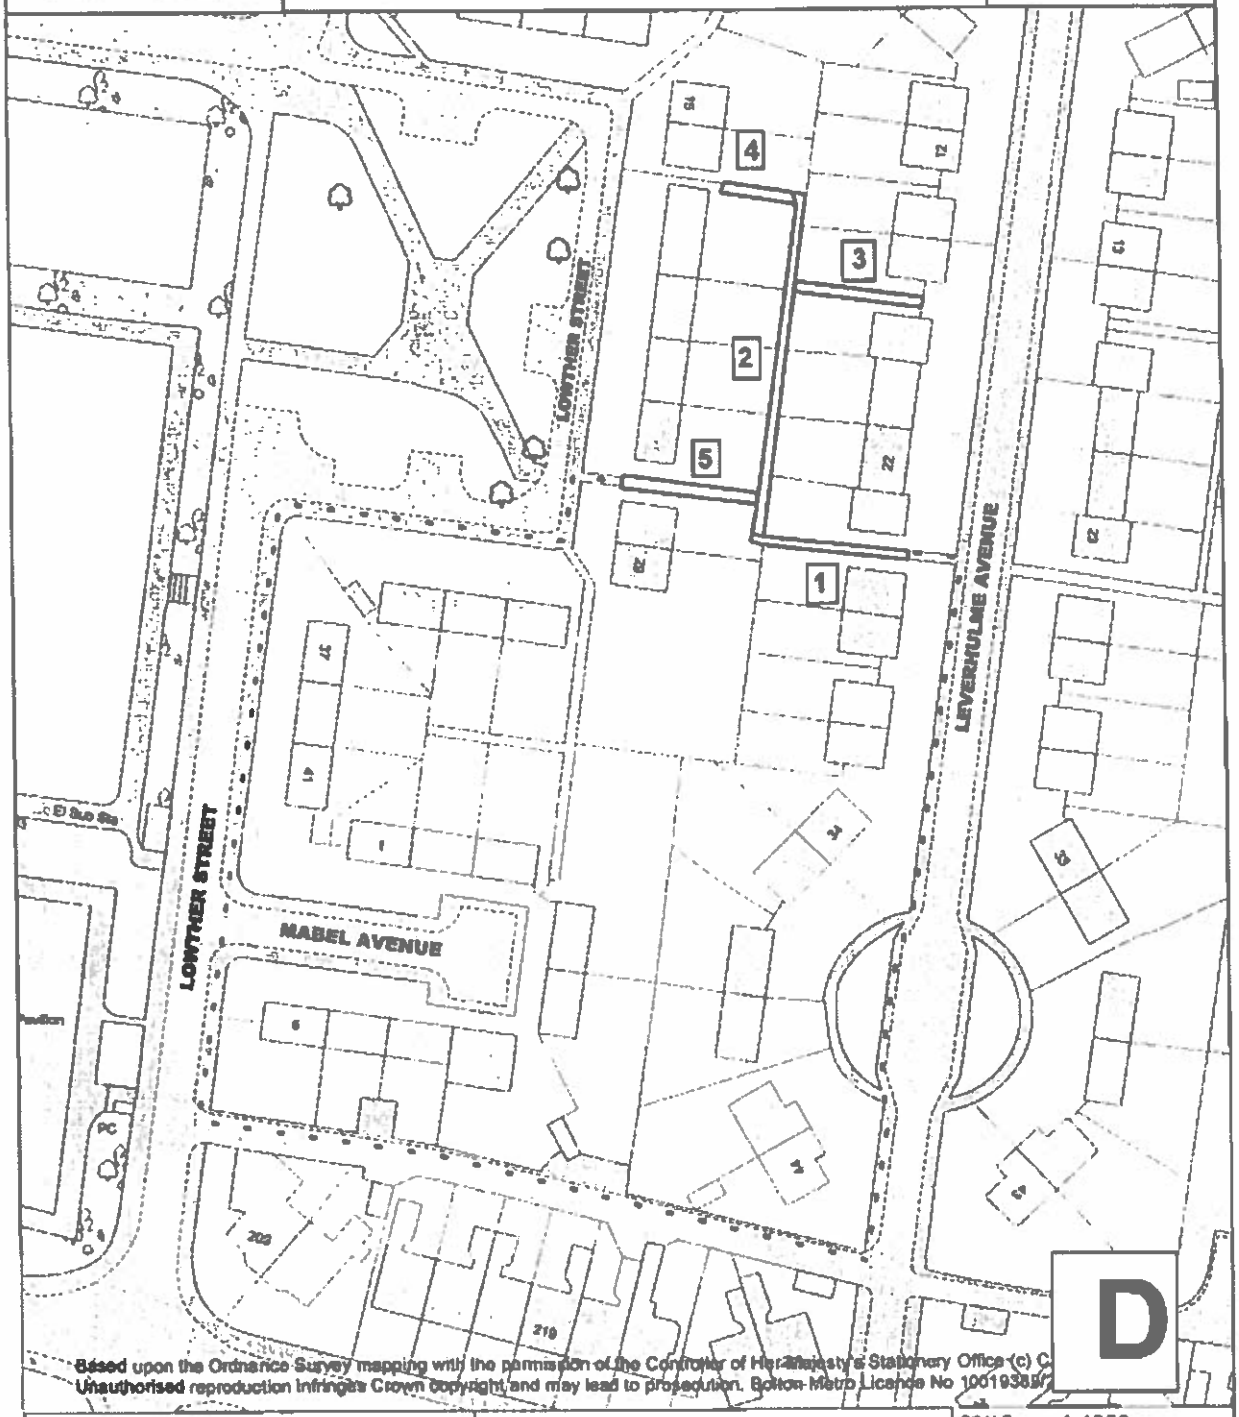

D

Based upon the Ordnance Survey mapping with the permission of the Controller of Her Majesty's Stationery Office (c) C
Unauthorised reproduction infringes Crown copyright and may lead to prosecution. Bolton Metro Licence No 10019389

Malcolm J Cox MBA BSc CEng MICE
Director of Environmental Services
The Wellsprings
Civic Centre
Bolton BL1 1US

Key

GATED ROUTE

ALTERNATIVE ROUTE

SCALE	1:1250
DRAWN BY	JF
CHECKED BY	NA
DATE	OCT 2009
DRG No.	