ANTI-SOCIAL BEHAVIOUR, CRIME AND POLICING ACT (2014)

BOROUGH COUNCIL OF BOLTON

THE HUNTINGDON WALK. NEWTON WALK. TANWORTH WALK. WOLFENDEN STREET. WOLFENDEN TERRACE AND KEMPSTON GARDENS, HALLIWELL PUBLIC SPACES PROTECTION ORDER (2026)

The Borough Council of Bolton in exercise of its powers under Sections 59, 60, 64 and 72 of the Anti-Social Behaviour, Crime and Police Act 2014 ("the Act") hereby make the following Order: -

1. This Order shall come into operation on the 21st October 2026 and shall have effect for three years thereafter, unless extended by further Orders under the Council's statutory powers.

2. This Order relates to the alley ways situated

- between 19 Huntingdon Walk and 6 Newton Walk, over its full width and an approximate length of 5 metres (marked '1');
- between 11-15 Wolfenden Terrace and 7 Tanworth Walk, over its full width and an approximate length of 8 metres (marked '2');
- between 9 and 7 Huntingdon Walk, over its full width and an approximate length of 5 metres (marked '3');
- between 11/15 Kempston Gardens and 12/16 Wolfenden Street and 1/5 Kempston Gardens and 2/6 Wolfenden Street, over its full width and approximate length of 33 metres (marked '4')

as specified on the Order Plan (the Restricted Area).

3. Except as provided in Article 4 of this Order, no person shall use the public rights of way over the Restricted Area at any time. Barriers may be installed, operated and maintained to enforce the restriction over the Restricted Area.

4. The restriction in Article 3 of this Order shall not apply to any registered owner of, or person who lives or works in, land or premises adjoining the Restricted Area, or to any police, ambulance or fire service personnel, acting in pursuance of statutory powers or duties or to any statutory undertaker, gas, electricity, water or communications provider requiring access to their apparatus situated in the Restricted Area, or persons and/or vehicles required, where necessary, in connection with maintenance work or other function of the Council.

5. The Council is satisfied that the conditions set out in Sections 59, 64 and 72 of the Act of 2014 have been satisfied and that it is in all the circumstances expedient to make this Order for the purposes of combatting, within the Restricted Area, crime and anti-social behaviour which has had a detrimental effect on the quality of life of those in the locality. The effect or likely effect of this is of a persistent or continuing nature such as to make this unreasonable and justifies the restrictions imposed by this Order.

6. A person found in breach of this Order shall be liable on summary conviction to a fine not exceeding level 3 on the standard scale.

7. If any interested person desires to question the validity of this Order on the grounds that the Council has no power to make it or that any requirement of the Act has not been complied with in relation to this Order, he or she may apply to the High Court within six weeks from the date on which this Order is made.

8. The alternative route for pedestrians and vehicular traffic alternative routes for pedestrians and vehicles in respect of the Restricted Area are as follows.

The alley way situated in between 19 Huntingdon Walk and 6 Newton Walk over its full width and approximate length of 5 metres shown as '1' on the Order Plan. The alternative route for pedestrians which is available for use whilst the Highways are restricted are the Highways to the north west side of 19 Huntingdon Walk; the north west side of 9 Newton Terrace; the south west side of 1 to 9 Newton Terrace; the north west side of 2 to 8 Lancaster Walk; and the north east side of 13 to 19 Huntingdon Walk. The alley way situated in between 11/15 Wolfenden Terrace and 7 Tanworth Walk over its full width and approximate length of 8 metres shown as '2' on the Order Plan. The alternative route for pedestrians which is available for use whilst the Highways are restricted are the Highways to the north east side of 1 to 7 Tanworth Walk, the south east side of 1 Tanworth Walk, and the south west side of 1 to 7 Tanworth Walk. The alleyway situated in between 9 and 7 Huntingdon Walk over its full width and approximate length of 5 metres shown as '3' on the Order Plan. The alternative route for pedestrians which is available for use whilst the Highways are restricted are the Highways to the north east side of 9 to 11 Huntingdon Walk, the north west side of 11 Huntingdon Walk and the south west side of 11 to 9 Huntingdon Walk. The alley way situated in between No 11/15 Kempston Gardens & 12/16 Wolfenden Street and 1/5 Kempston Gardens & 2/6 Wolfenden Street over its full width and approximate length of 33 metres shown as '4' on the Order Plan. The alternative route for pedestrians which is available for use whilst the Highways are restricted are the Highways to the south west side of 2/16 Wolfenden Street, the north west side of 2 to 16 Wolfenden Street and the north east side of No 12/16 Wolfenden Street.

THE COMMON SEAL of **THE BOROUGH COUNCIL OF**

BOLTON was hereto affixed on the 19th October 2026 in the presence of: -

Authorised Sealing Officer

Sealing No. 24691

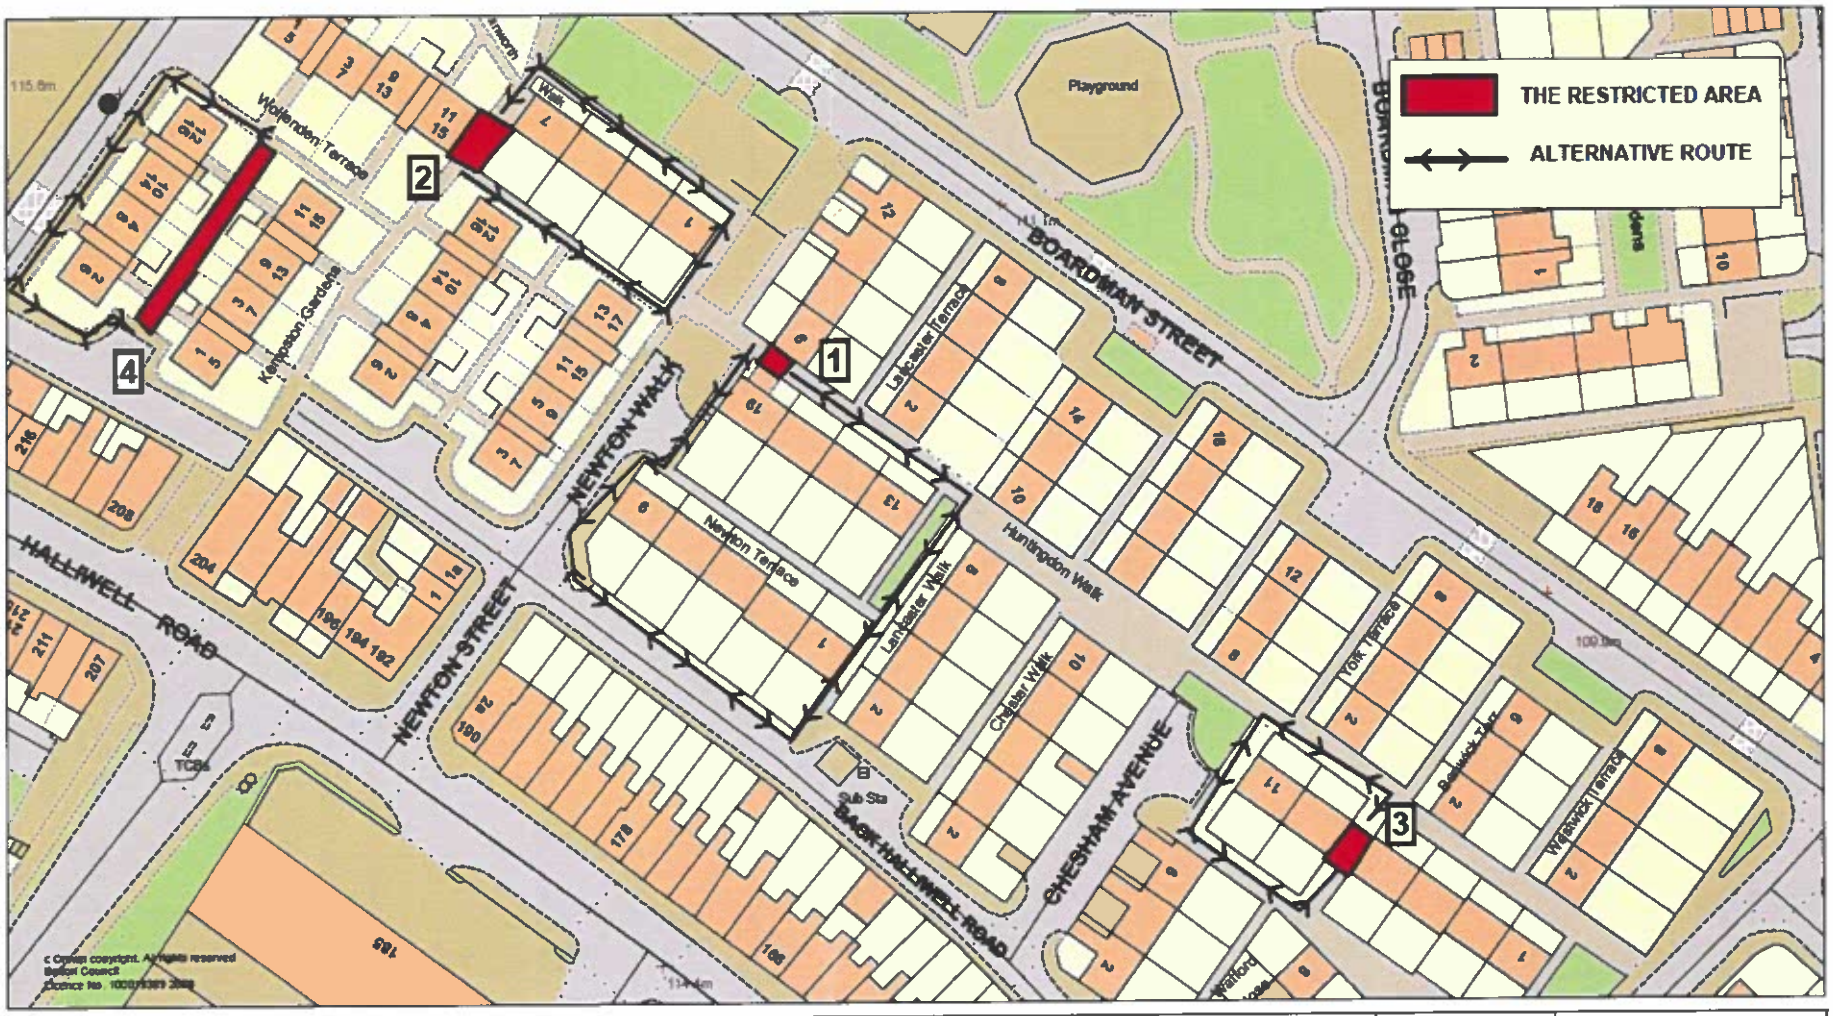

Bolton Council

HIGHWAYS AND ENGINEERING SERVICES

HUNTINGDON WALK AREA, BOLTON ALLEY GATING

Stephen Young
Director of Place. Town Hall. Civic Centre. Bolton. BL1 1RU

SCALE	1 : 1250
DATE	28/01/2018
DRAWING No.	HUN/GATE/002
DRAWN BY	J Fox
CHECKED BY	