

ANTI-SOCIAL BEHAVIOUR, CRIME AND POLICING ACT (2014)

BOROUGH COUNCIL OF BOLTON

**THE CHANCERY LANE, BOLTON TOWN CENTRE, QUEENS PARK AND CENTRAL
PUBLIC SPACES PROTECTION ORDER (2026)**

The Borough Council of Bolton in exercise of its powers under Sections 59, 60, 64 and 72 of the Anti-Social Behaviour, Crime and Police Act 2014 ("the Act") hereby make the following Order: -

1. This Order shall come into operation on the **21st October 2026** and shall have effect for three years thereafter, unless extended by further Orders under the Council's statutory powers.
2. This Order relates to Chancery Lane, Bolton, from its junction with Infirmary Street, to its junction with Exchange Street as specified on the Order Plan (the Restricted Area).
3. Except as provided in Article 4 of this Order, no person shall use the public rights of way over the Restricted Area from Monday to Saturday during the hours of 5.30pm on one day and 9.00am on the next and on Sunday and every Public Holiday for 24 hours. Barriers may be installed, operated, and maintained to enforce the restriction over the Restricted Area.
4. The restriction in Article 3 of this Order shall not apply to any registered owner of, or person who lives or works in, land or premises adjoining the Restricted Area, or to any police, ambulance or fire service personnel, acting in pursuance of statutory powers or duties or to any statutory undertaker, gas, electricity, water or communications provider requiring access to their apparatus situated in the Restricted Area, or persons and/or vehicles required, where necessary, in connection with maintenance work or other function of the Council.
5. The Council is satisfied that the conditions set out in Sections 59, 64 and 72 of the Act of 2014 have been satisfied and that it is in all the circumstances expedient to make this Order for the purposes of combatting, within the Restricted Area, crime and anti-social behaviour which has had a detrimental effect on the quality of life of those in the locality. The effect or likely effect of this is of a persistent or continuing nature such as to make this unreasonable and justifies the restrictions imposed by this Order.
6. A person found in breach of this Order shall be liable on summary conviction to a fine not exceeding level 3 on the standard scale.
7. If any interested person desires to question the validity of this Order on the grounds that the Council has no power to make it or that any requirement of the Act has not been complied with in relation to this Order, he or she may apply to the High Court within six weeks from the date on which this Order is made.
8. The alternative route for pedestrians and vehicular traffic in respect of the Restricted Area is along the highway to the south side of number 24 Bowkers Row, the east side of numbers 20 to 24 Bowkers Row, the east side of numbers 1 and 2 rear of Chancery Lane, the east side of St Andrews Court and the north side of St Andrews Court.

THE COMMON SEAL of THE
BOROUGH COUNCIL OF


BOLTON was hereto affixed
on the 19th October 2026
in the presence of: -



Authorised Sealing Officer



Sealing No.
24691

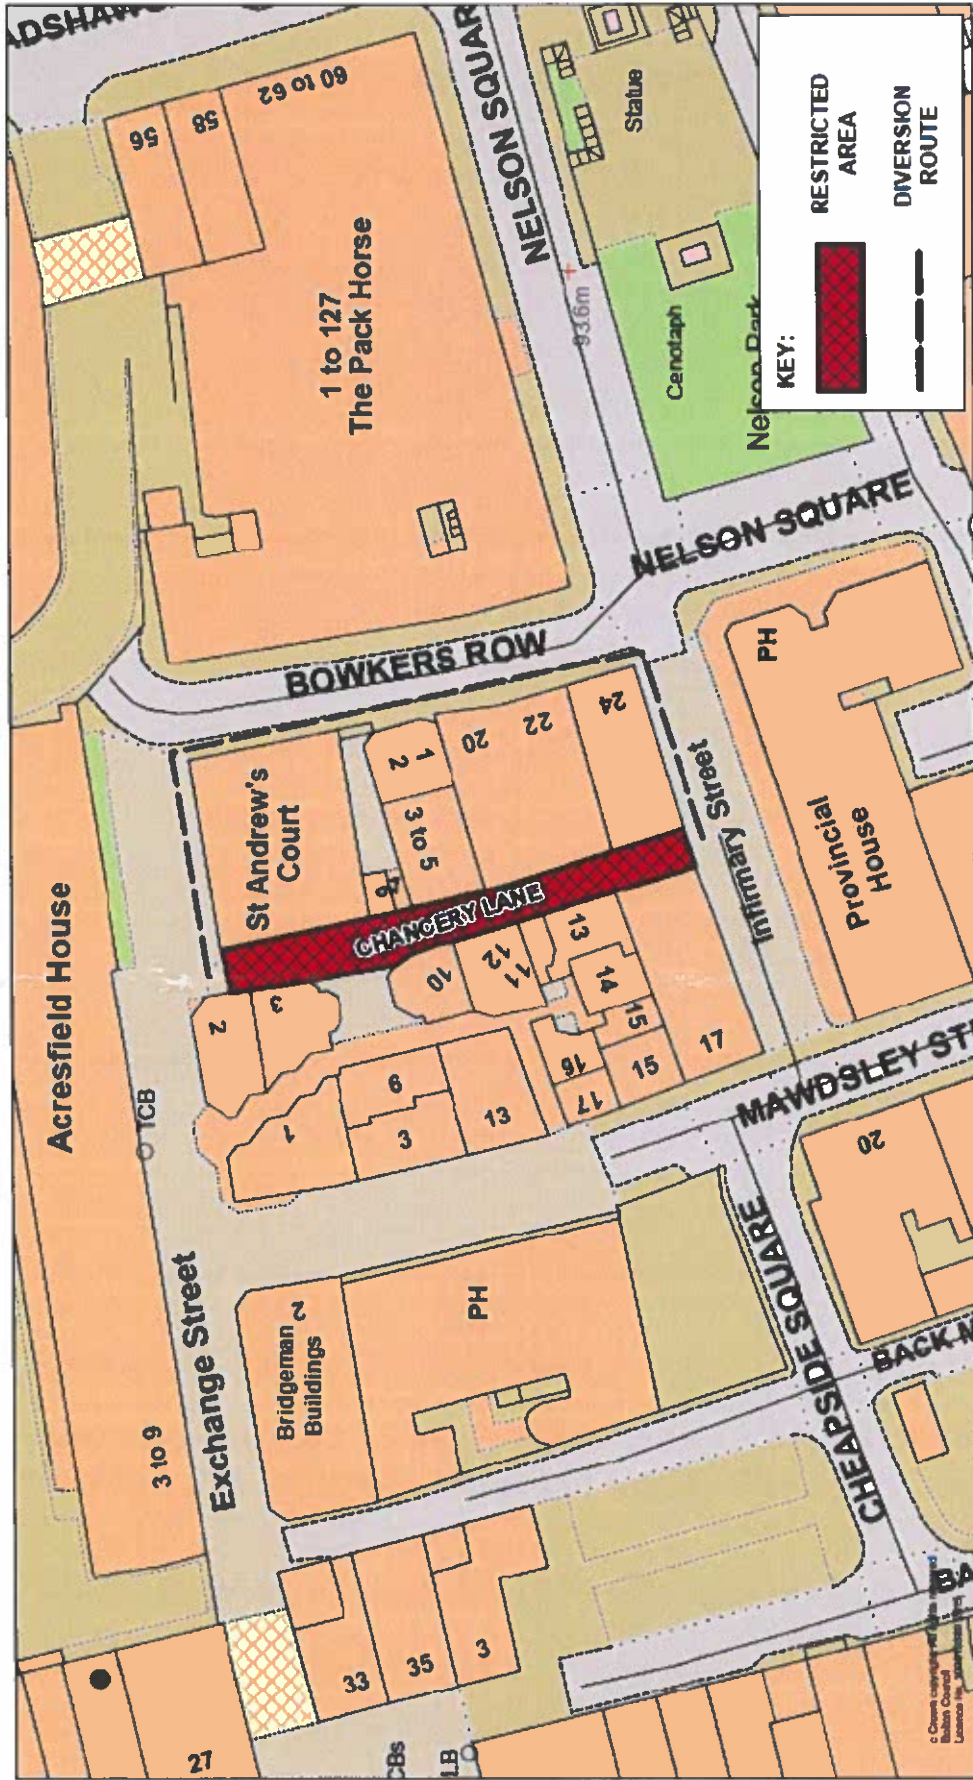

CHANCERY LANE, BOLTON - PSPO LOCATION PLAN		SCALE	1 : 1250
		DATE	7/12/2015
		DRAWING No.	CLPSPO/002
		DRAWN BY	J Fox
		CHECKED BY	
Bolton Council HIGHWAYS AND ENGINEERING Directorate of Place			