

ANTI-SOCIAL BEHAVIOUR, CRIME AND POLICING ACT (2014)

BOROUGH COUNCIL OF BOLTON

**THE ALDERS LANE, TONGE WITH THE HAULGH
PUBLIC SPACES PROTECTION ORDER (2026)**

The Borough Council of Bolton in exercise of its powers under Sections 59, 60, 64 and 72 of the Anti-Social Behaviour, Crime and Police Act 2014 ("the Act") hereby make the following Order: -

1. This Order shall come into operation on the **21st October 2026** and shall have effect for three years thereafter, unless extended by further Orders under the Council's statutory powers.

2. This Order relates to Alders Lane, Bolton (Restricted Byway 'BOL124') from a point 45 metres north of its junction with Thicketford Road, to its junction with Firwood Fold and specified on the Order Plan (the Restricted Area).

3. Except as provided in Article 4 of this Order the effect will be to restrict the public right of way by motor vehicles and horse drawn vehicles over the Restricted Area, for all times and dates (including Bank Holidays) except the following:

- Monday – Friday: 7.30am – 6.00pm
- Saturday: 8.00am – 12.00pm

Barriers may be installed, operated, and maintained to enforce the restriction over the Restricted Area.

4. The restriction in Article 3 of this Order shall not apply to any registered owner of, or person who lives or works in, premises adjoining the Restricted Area, or to any police, ambulance or fire service personnel, acting in pursuance of statutory powers or duties or to any statutory undertaker, gas, electricity, water or communications provider requiring access to their apparatus situated in the Restricted Area, or persons and/or vehicles required, where necessary, in connection with maintenance work or other function of the Council.

5. The Council is satisfied that the conditions set out in Sections 59, 64 and 72 of the Act of 2014 have been satisfied and that it is in all the circumstances expedient to make this Order for the purposes of combating illegal waste disposal and anti-social behaviour in the Restricted Area. The Council makes this Order because the illegal waste disposal and anti-social behaviour has had a detrimental effect on the quality of life of those in the locality. The effect or likely effect of this is of a persistent or continuing nature such as to make this unreasonable and justifies the restrictions imposed by this Order.

6. A person found in breach of this Order shall be liable on summary conviction to a fine not exceeding level 3 on the standard scale.

7. If any interested person desires to question the validity of this Order on the grounds that the Council has no power to make it or that any requirement of the Act has not been complied with in relation to this Order, he or she may apply to the High Court within six weeks from the date on which this Order is made.

**THE COMMON SEAL of THE
BOROUGH COUNCIL OF**


BOLTON was hereto affixed
on the 19th October 2026
in the presence of: -



Authorised Sealing Officer



Sealing No.
24691

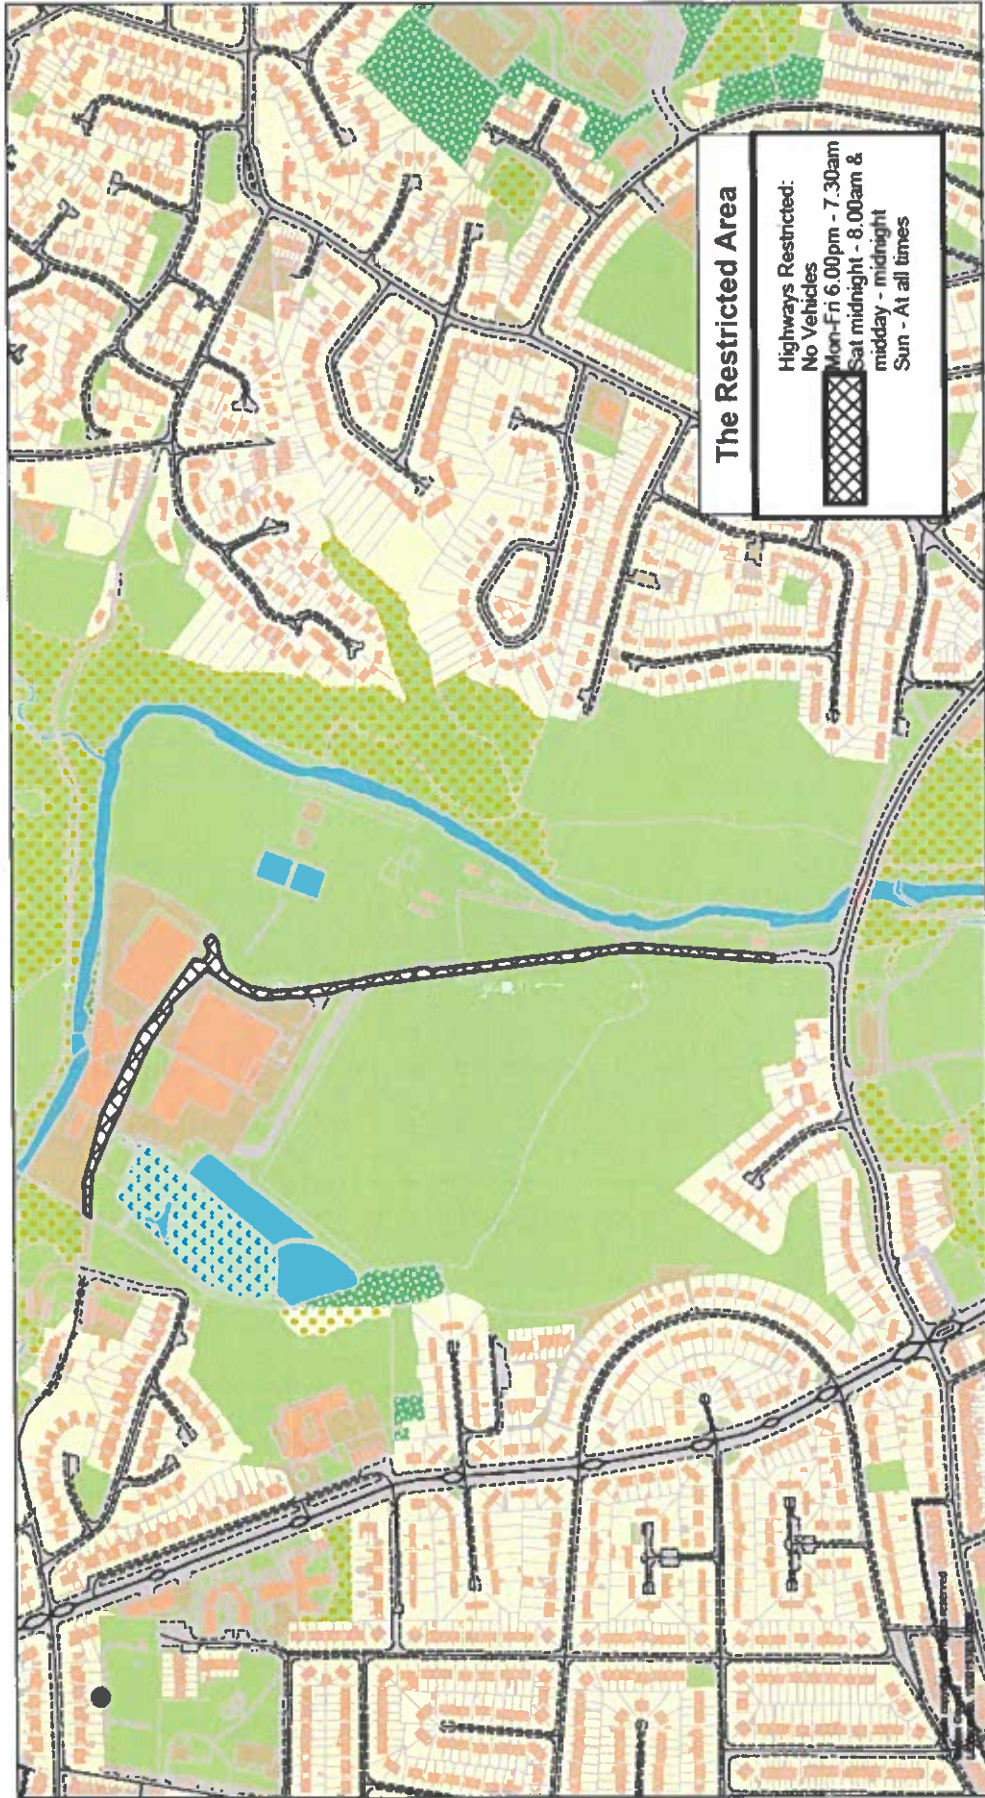

ALDERS LANE, BOLTON - BARRIER LOCATION PLAN

**Bolton
Council**

HIGHWAYS AND ENGINEERING
DEVELOPMENT SERVICES

SCALE	1:5000
DATE	Jan 2017
DRAWING No.	Alders 003
DRAWN BY	J Fox
CHECKED BY	D Ladd