


WEARISH LANE, WESTHOUGHTON TEMPORARY CLOSURE

THE BOROUGH COUNCIL OF BOLTON
ROAD TRAFFIC REGULATION ACT 1984 S.14


The Council intends to make an order, operative on 26 October 2026 for 5 days approx, the effect of which will be to prohibit all traffic from proceeding on Wearish Lane from Wigan Rd to Cunningham Rd, to allow resurfacing works to take place. Alternate route will be via Cricketers Way, Leigh Rd, Hartford Rd, Hindley Rd. The Order will end after 18 months or on completion of the works whichever first occurs.

Bolton Council. 5 October 2026.

bolton.gov.uk/trafficorders

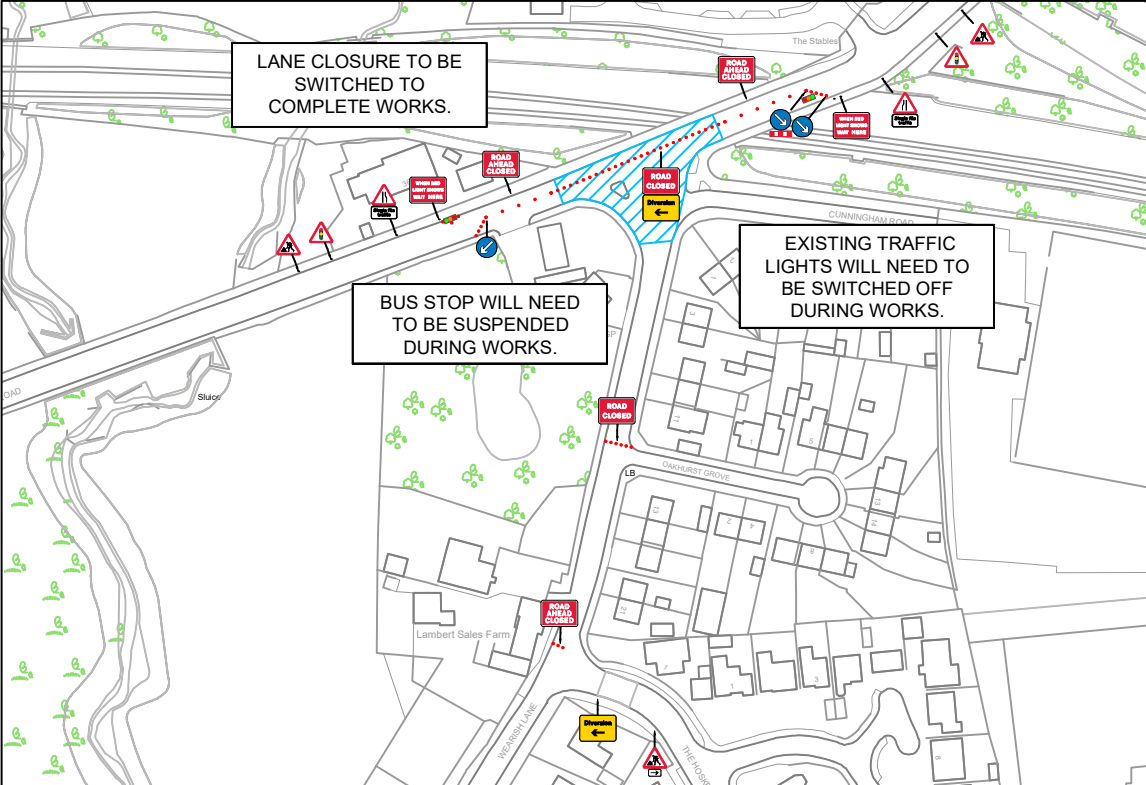

Qty: 3 Ref: 7010-FP-13-9 Nature of temporary hazard ahead - Road Ahead Closed	ROAD AHEAD CLOSED	Qty: 2 Ref: 543 Traffic signals ahead	
Qty: 2 Ref: 7010-FP-13-9 Nature of temporary hazard ahead - Road Closed	ROAD CLOSED	Qty: 6 Ref: 7001 Road works ahead	
Qty: 4 Ref: 13-9 Schedule 13-9 : Temporary Information	ROAD AHEAD CLOSED NO THROUGH ROUTE	Qty: 1 Ref: 517 Road narrows on one side only ahead - left	
Qty: 3 Ref: 2702 Start of temporary diversion route left	Diversion	Qty: 1 Ref: 517 Road narrows on one side only ahead - right	
Qty: 1 Ref: 2702 Start of temporary diversion route right	Diversion	Qty: 1 Ref: 610 Keep left	
Qty: 6 Ref: 2703 Direction of temporary diversion route from junction ahead left	Diverted traffic	Qty: 2 Ref: 610 Keep right	
Qty: 5 Ref: 2703 Direction of temporary diversion route from junction ahead right	Diverted traffic	Qty: 2 Ref: 518 Single file traffic	Single file traffic
Qty: 10 Ref: 2703 Direction of temporary diversion route from junction ahead	Diverted traffic	Qty: 3 Ref: 573 Direction to hazard right	
Qty: 2 Ref: 2702 End of temporary diversion route	Diversion ENDS	Qty: 1 Ref: 573 Direction to hazard left	
Qty: 2 Ref: 7011 When Red Light Shows Wait Here	WHEN RED LIGHT SHOWS WAIT HERE	Qty: 1 Ref: 7105 Lane closure barrier	

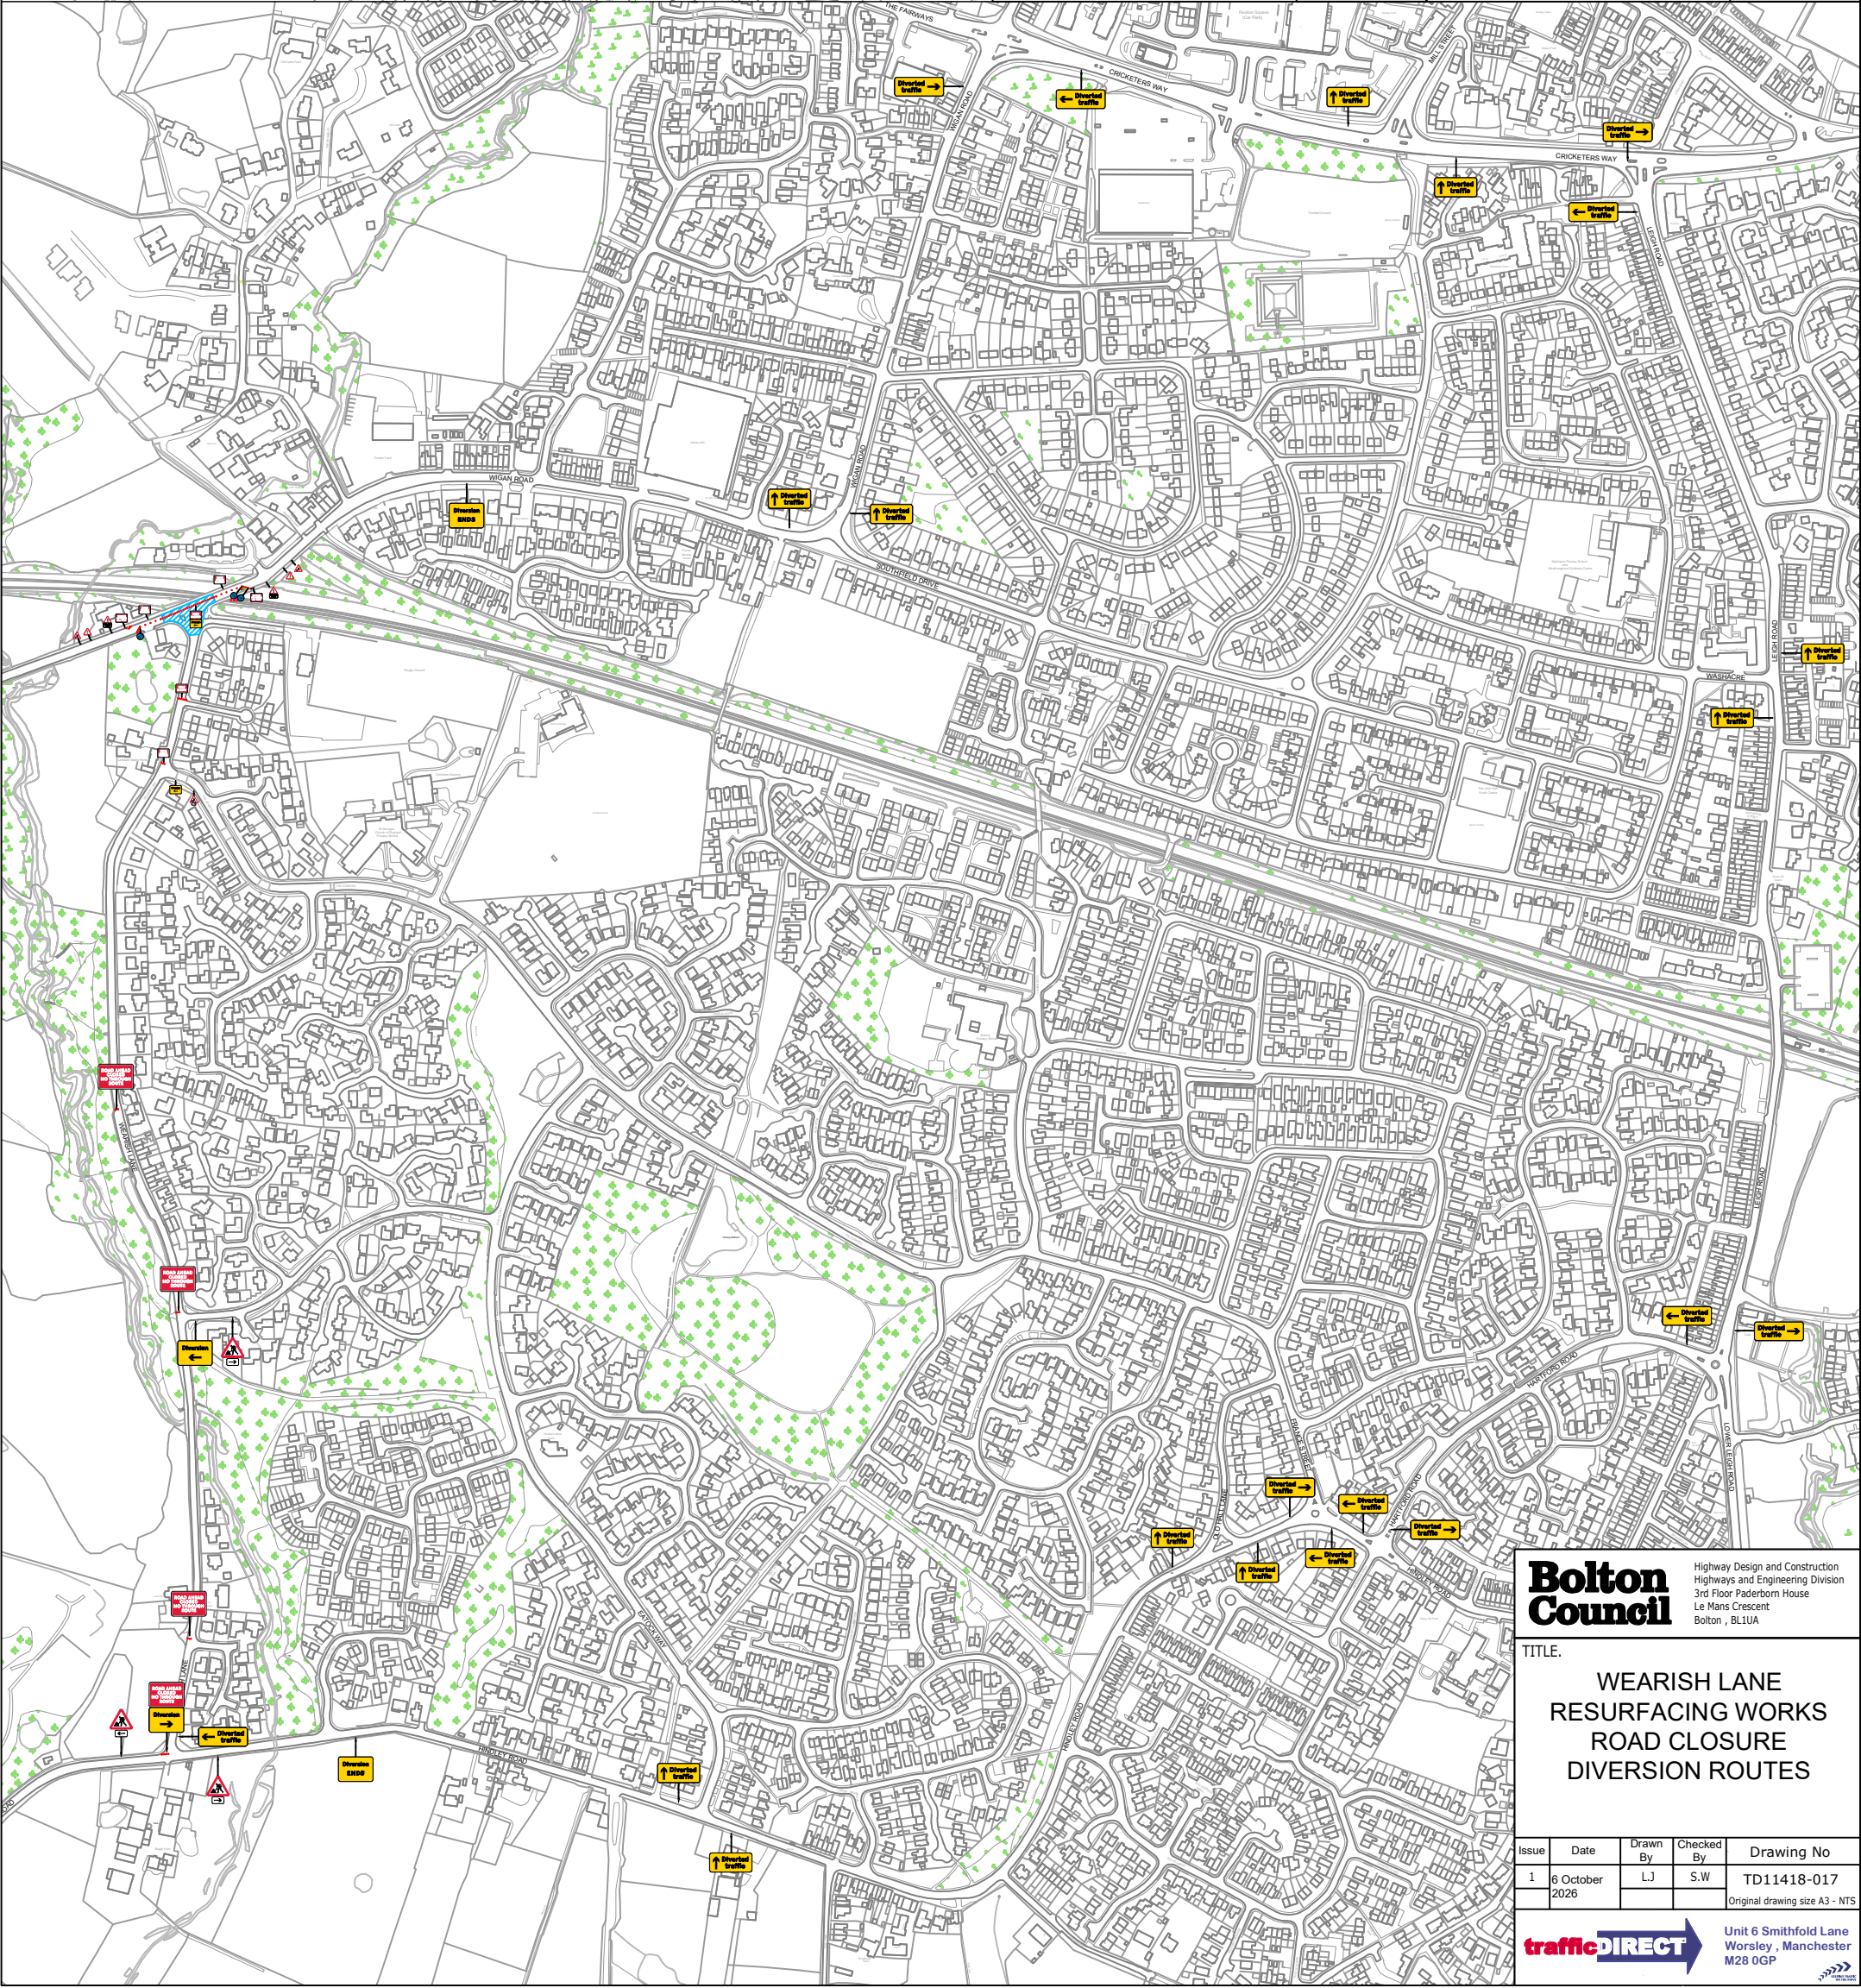

Bolton Council Highway Design and Construction
Highways and Engineering Division
3rd Floor Paderborn House
Le Mans Crescent
Bolton , BL1UA

TITLE.
**WEARISH LANE
RESURFACING WORKS
ROAD CLOSURE
DIVERSION ROUTES**

Issue	Date	Drawn By	Checked By	Drawing No
1	6 October 2026	LJ	S.W	TD11418-017