

Proposed Traffic Regulation Order

TRO 304008

School Streets (various locations)

Proposed traffic order

Please quote ref: **TRO304008/JJ/web** in all correspondence

The Council proposes to create and/or amend traffic orders as detailed within this document.

Statement of reasons

1. To facilitate the Transport for Greater Manchester 'Bee Active School Streets' initiative, which aims to reduce traffic close to schools by implementing prohibition of vehicles restrictions during school drop-off and pick-up times.
2. To secure the expeditious, convenient and safe movement of traffic in pursuance of the Authority's duty under S.122 of the Road Traffic Regulation Act 1984.

Attached

1. Legal notice
2. Plans
3. Draft Order

Closing date for objections

Monday 9 November 2026

BOROUGH COUNCIL OF BOLTON

**THE BOLTON (MOVING TRAFFIC ORDER) (ASTLEY BRIDGE, FARNWORTH NORTH,
HULTON, KEARSLEY, WESTHOUGHTON NORTH & HUNGER HILL SCHOOL STREETS),
BOLTON (NO.X) ORDER 2026**

The Council proposes to make an Order under the Road Traffic Regulation Act 1984, its effect will be as follows:-

Additions:

Prohibition of Motor Vehicles:

Hugh Lupus Street, Back Morris Green Lane, Back Morris Green Lane, Hurst Street, Westend Street, Primrose Street and Bristle Hall Way.

A copy of the Draft Order, together with relevant plans and statement of the reasons may be viewed online at www.bolton.gov.uk/trafficorders and at the One Stop Shop, Town Hall, Bolton during office hours.

Any objections or representations should state the grounds they are made on and be sent either by email to highways@bolton.gov.uk or in writing to Highways and Engineering Division, 3rd Floor, Paderborn House, Civic Centre, Bolton BL1 1UA no later than 9th November 2026.

Dated: 12th October 2026

J Dyson, Director of Place, Town Hall, Bolton BL1 1RU

REF: LS/RST/102733



Key to Restriction Types Displayed

----- Prohibition of Driving Mon-Fri
8.30am-8.50am and 3pm-3.30pm school term
times, for Motor Vehicles (School Street)

**Bolton
Council**


Highways & Engineering Division
Paderborn House
Bolton BL1 1UA
bolton.gov.uk/highways

St Bede CofE Primary School Proposed traffic order School Streets

© Crown copyright and database rights
Bolton Council
Licence No. 100019389 2026

Page
1 of 1

SCALE	1 : 750
DATE	25/06/2026
DRAWING No.	304008-2-V1
DRAWN BY	PDH
CHECKED BY	JJ

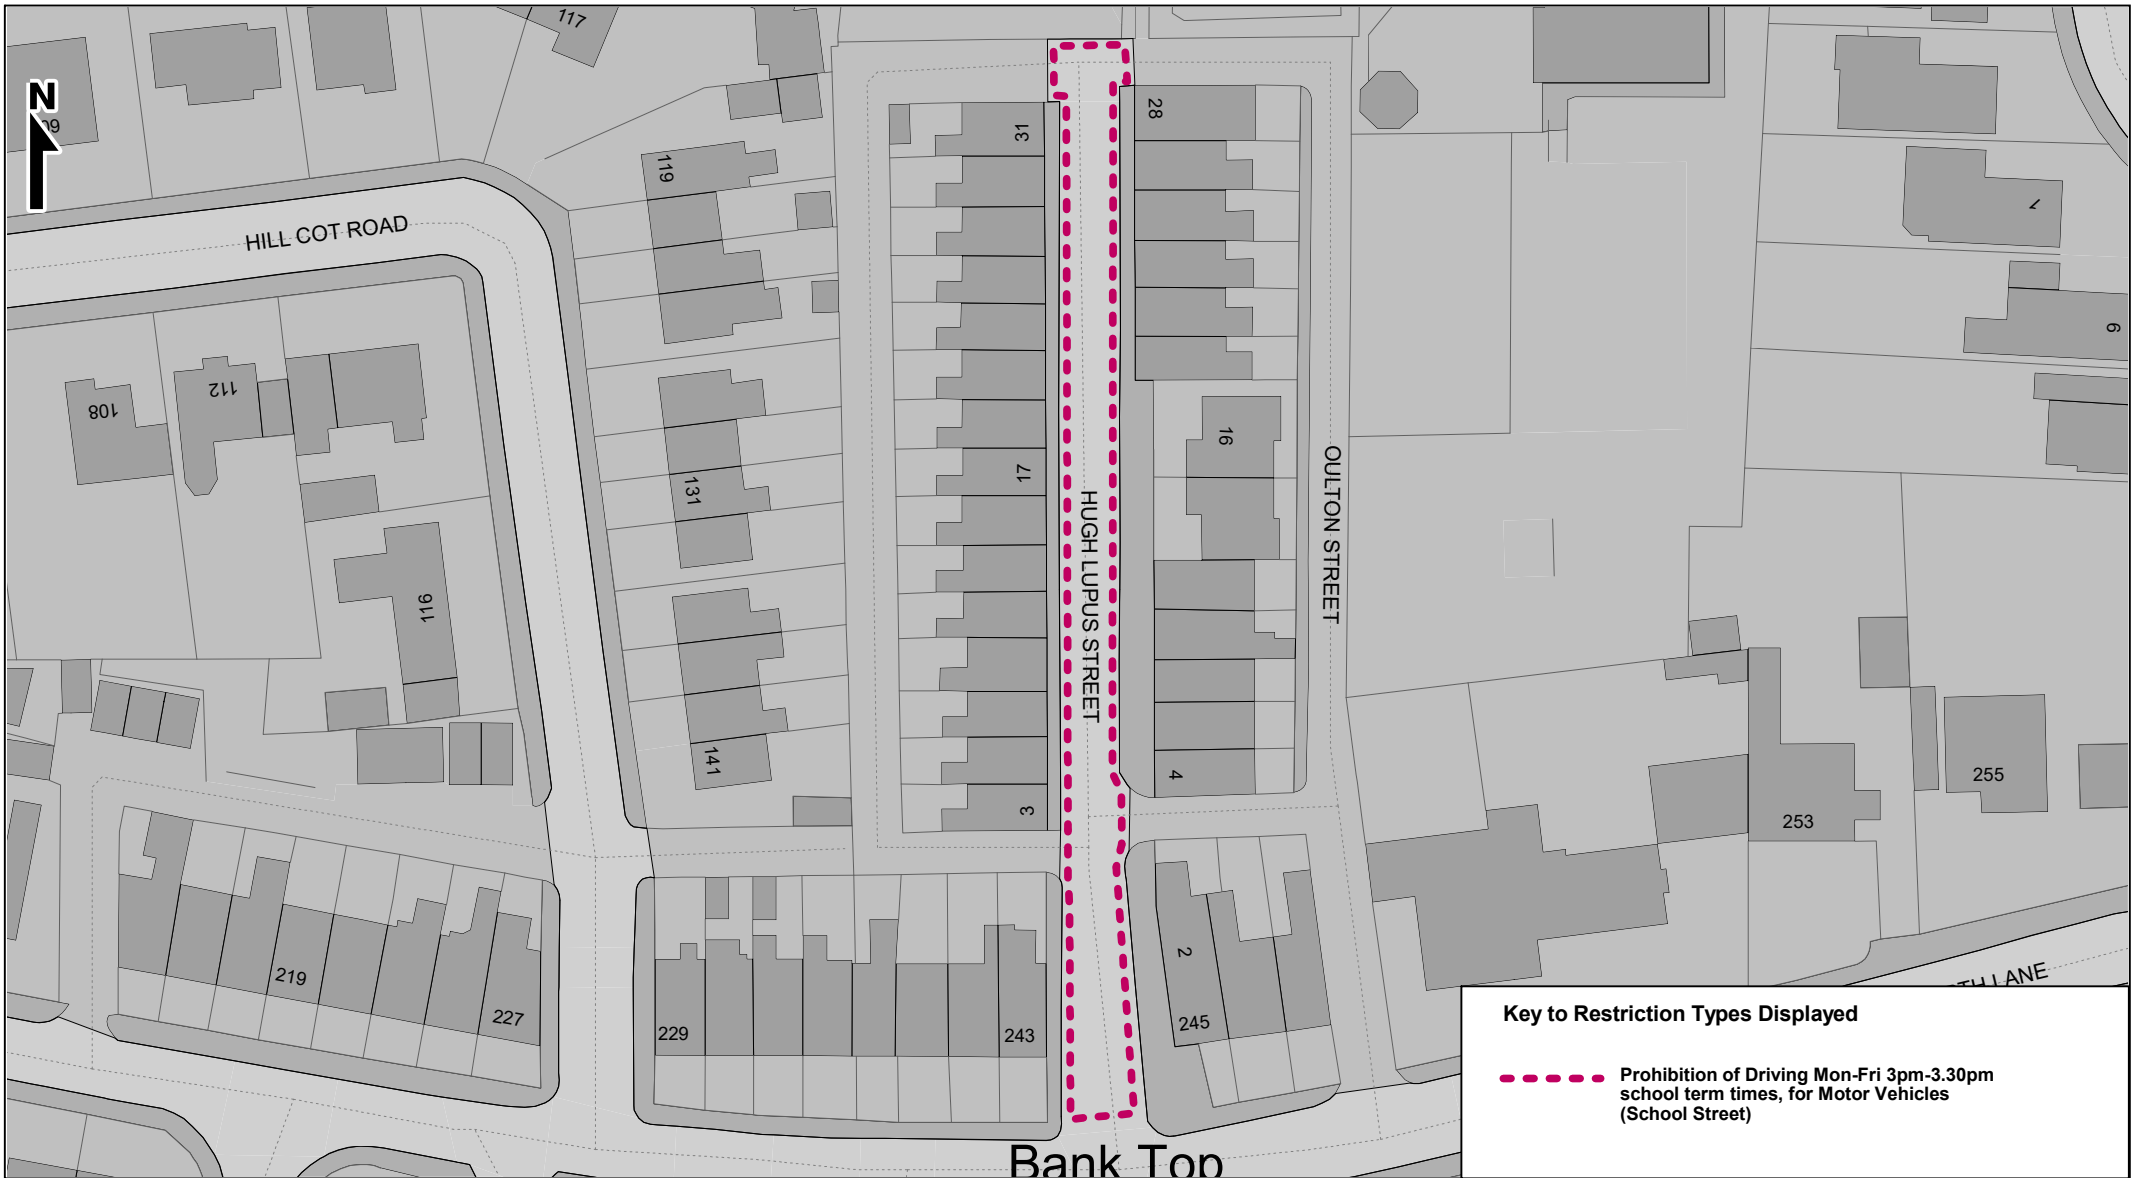

Key to Restriction Types Displayed

- Prohibition of Driving Mon-Fri 3pm-3.30pm school term times, for Motor Vehicles (School Street)

Bolton Council


Highways & Engineering Division
Paderborn House
Bolton BL1 1UA
bolton.gov.uk/highways

Sharples Primary School Proposed traffic order School streets

© Crown copyright and database rights
Bolton Council
Licence No. 100019389 2026

Page
1 of 1

SCALE	1 : 750
DATE	25/06/2026
DRAWING No.	304008-2-V1
DRAWN BY	PDH
CHECKED BY	JJ

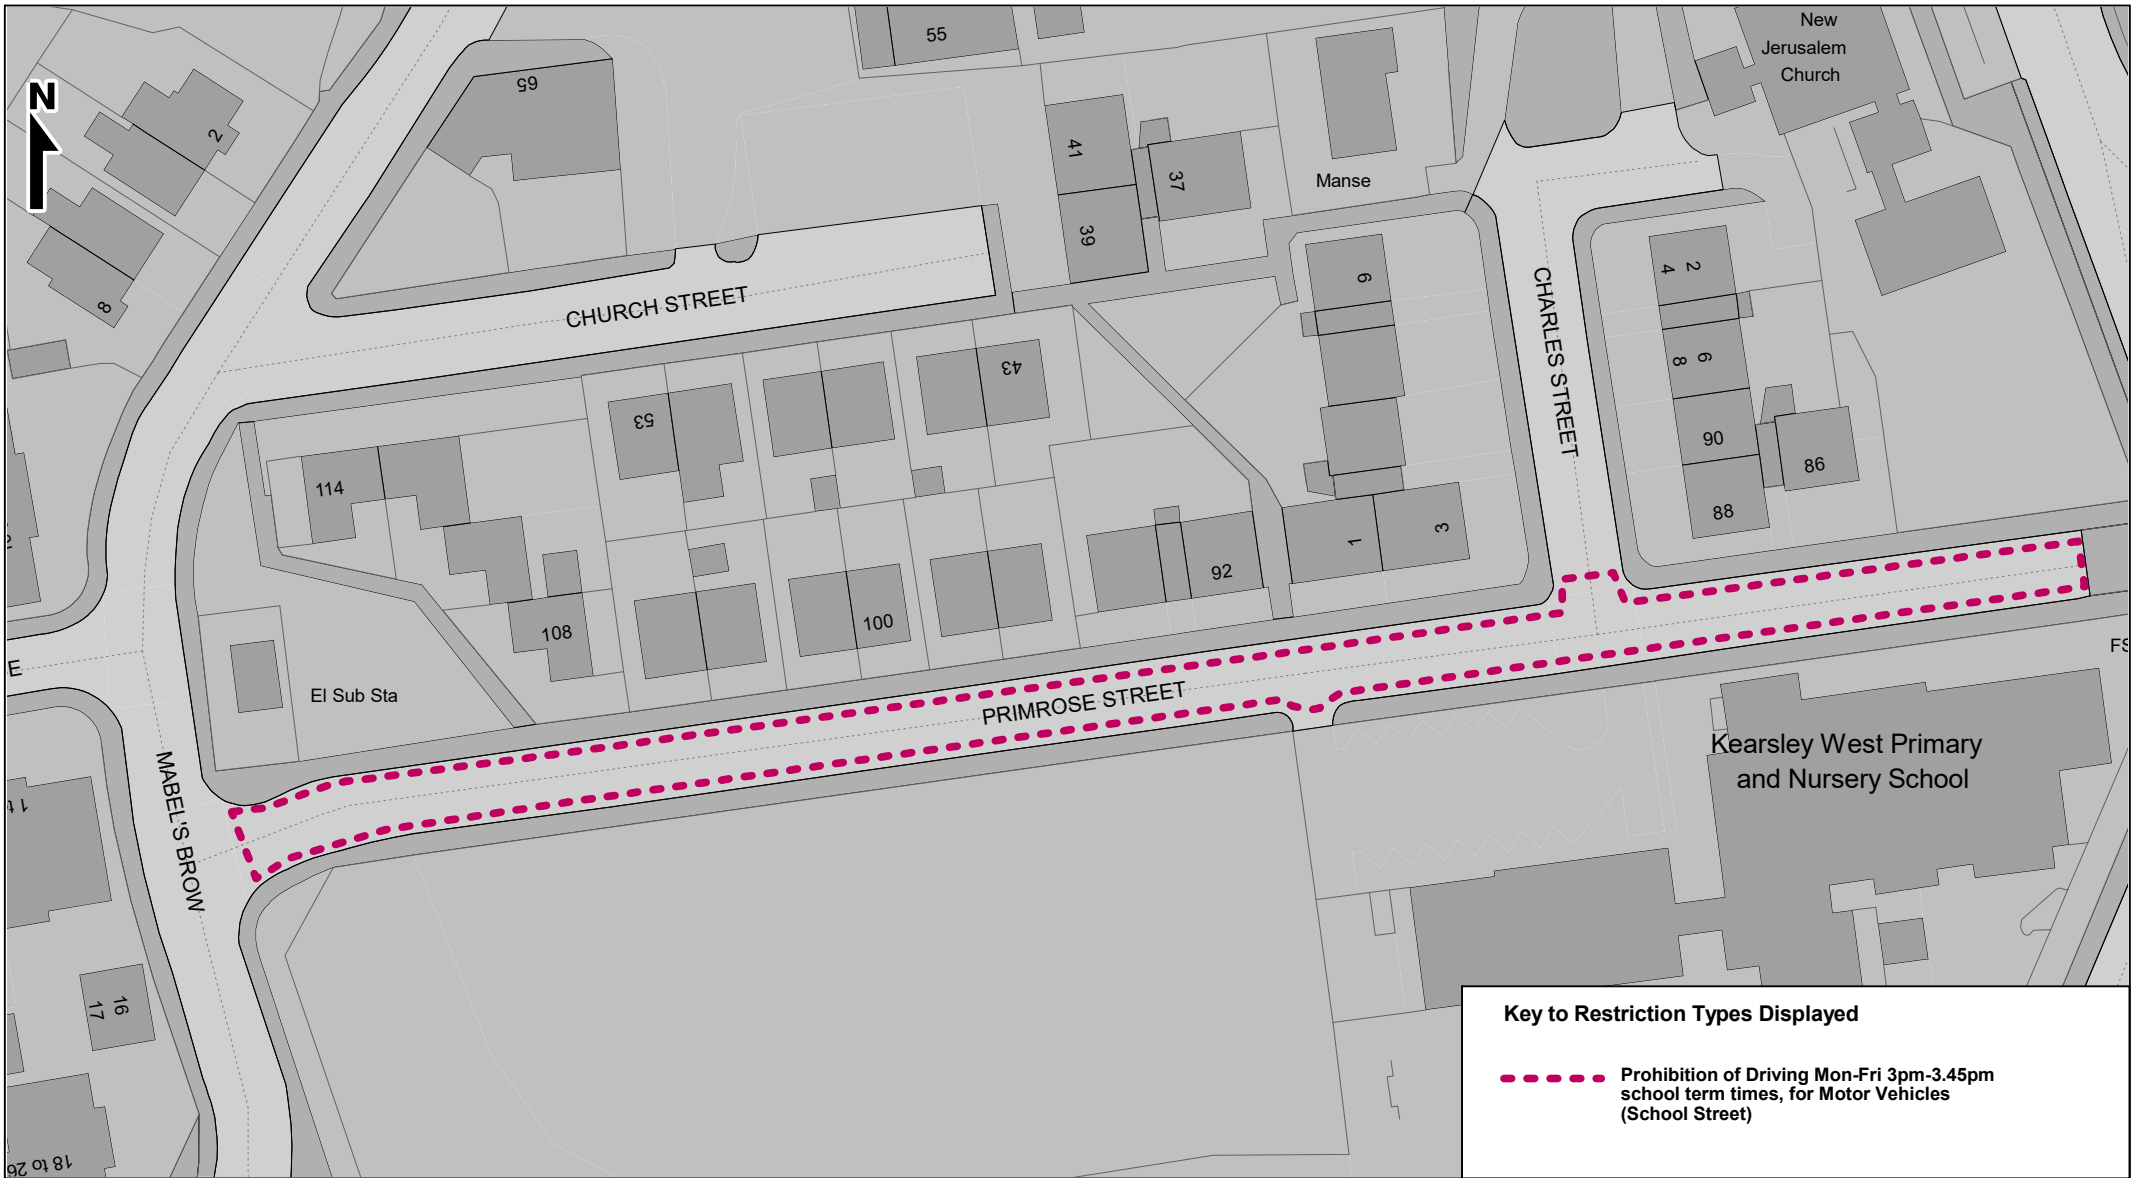

**Bolton
Council**


Highways & Engineering Division
Paderborn House
Bolton BL1 1UA
bolton.gov.uk/highways

**Kearsley West Primary School
Proposed traffic order
School streets**

© Crown copyright and database rights
Bolton Council
Licence No. 100019389 2026

Page
1 of 1

SCALE	1 : 750
DATE	25/06/2026
DRAWING No.	304008-2-V1
DRAWN BY	PDH
CHECKED BY	JJ

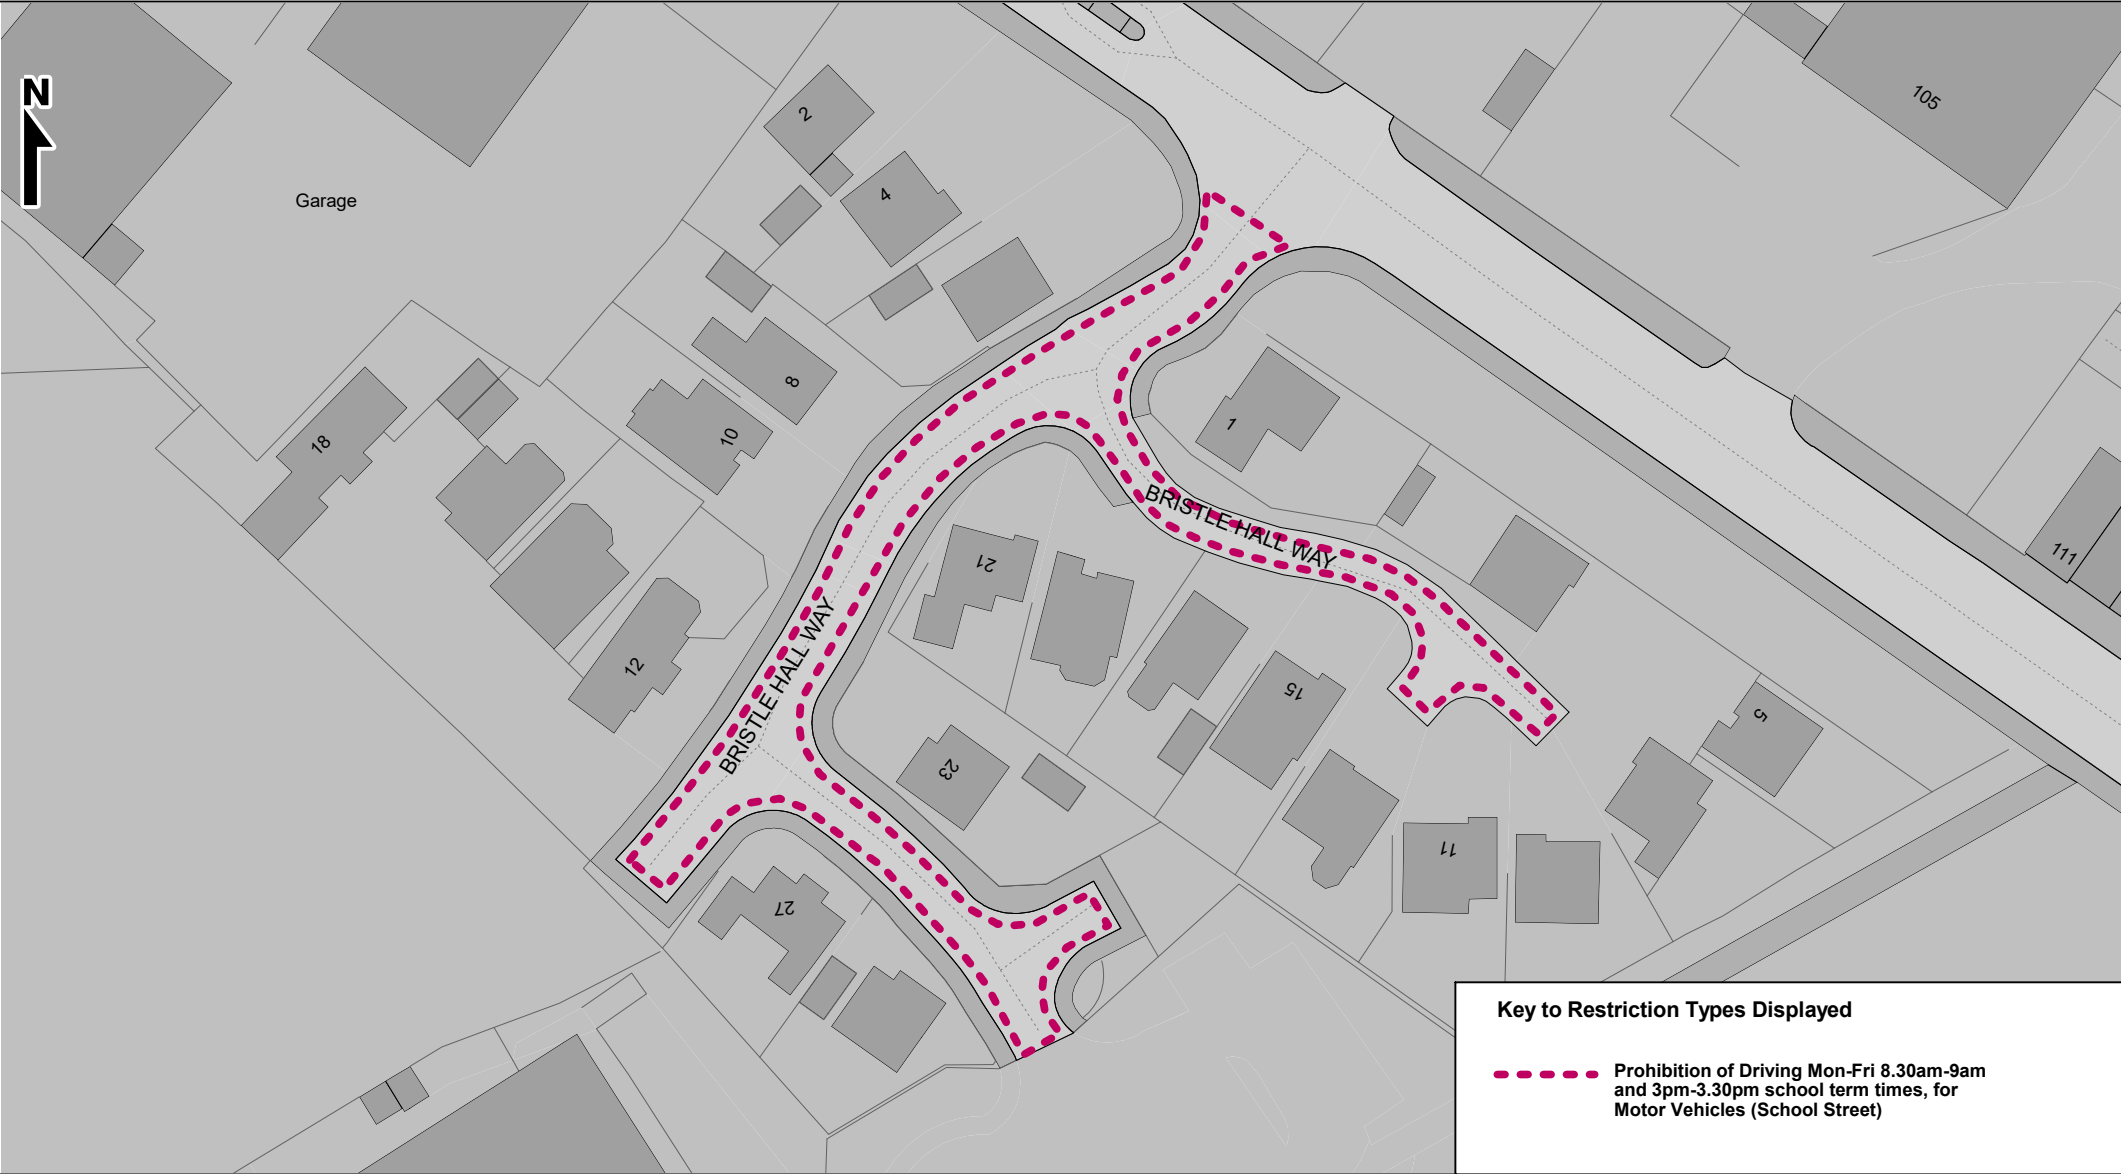

Key to Restriction Types Displayed

----- Prohibition of Driving Mon-Fri 8.30am-9am and 3pm-3.30pm school term times, for Motor Vehicles (School Street)

Bolton Council

Highways & Engineering Division
Paderborn House
Bolton BL1 1UA
bolton.gov.uk/highways

The Gates Primary School
Proposed traffic order
School streets

© Crown copyright and database rights
Bolton Council
Licence No. 100019389 2026

Page
1 of 1

SCALE	1 : 750
DATE	25/06/2026
DRAWING No.	304008-2-V1
DRAWN BY	PDH
CHECKED BY	JJ



Key to Restriction Types Displayed

- Prohibition of Driving Mon-Fri 8.20am-9am and 2.30pm-3.15pm school term times, for Motor Vehicles (School Street)

**Bolton
Council**

Highways & Engineering Division
Paderborn House
Bolton BL1 1UA
bolton.gov.uk/highways

The Ferns Primary School Proposed traffic order School streets

© Crown copyright and database rights
Bolton Council
Licence No. 100019389 2026

Page
1 of 1

SCALE	1 : 750
DATE	21/07/2026
DRAWING No.	304008-2-V1
DRAWN BY	PDH
CHECKED BY	JJ

BOROUGH COUNCIL OF BOLTON

**THE BOLTON (MOVING TRAFFIC ORDER) (ASTLEY BRIDGE, FARNWORTH NORTH,
HULTON, KEARSLEY, WESTHOUGHTON NORTH & HUNGER HILL SCHOOL
STREETS), BOLTON (NO. X) ORDER 2026**

The Borough Council of Bolton, in exercise of its powers under Sections 1(1), 2(1) to (3), 4(2) and Part IV of Schedule 9 of the Road Traffic Regulation Act 1984 (the Act) and after consultation with the Chief Officer of Greater Manchester Police in accordance with Part III of Schedule 9 to the said Act hereby makes the following Order:-

(1) In this Order

“Road” has the same meaning as defined in Section 142(1) (a) of the Act;

“Vehicle” has the same meaning as defined in Section 1(1B) of the Vehicle Excise and Registration Act 1994;

“emergency services vehicle” means a vehicle operated by the police, fire and rescue or ambulance service

“motor vehicle” means a vehicle of any description and includes a machine or implement of any kind drawn or propelled along roads, by mechanical power;

“cyclist” means a person on a pedal cycle.

“pedal cycle” has the same meaning as in Schedule 1 of the Traffic Signs and General Directions 2016.

(2) No person, shall except with the permission or the direction of a police officer in uniform, cause or permit any motor vehicle to proceed in that part of the road specified in columns 1, 2 and 3 to the Schedule Part 1 to this Order at any time other than:

- a. A vehicle being used in the course of an emergency by emergency services vehicles.

(3) Nothing in Article 2 of this Order shall apply so as to prevent any person from using or causing or permitting any motor vehicle to proceed in the length of road referred to in that Article if the vehicle is being used (if it cannot reasonably be used for the same purpose in any other road):

- a. In connection with the maintenance, improvement or reconstruction of the length of road, or the laying, erection, alteration or repair in or adjacent to that length of road of any sewer or of any main, pipe, apparatus for the supply of gas, water ,electricity or telecommunication.
- b. In the service of a local authority or highway authority or their authorised contractors, in pursuance of statutory powers or duties.
- c. In the service of a statutory body or undertaker in pursuance of their statutory powers or duties.

(4) Where road or property names have been changed following reclassification, renaming or numbering, the descriptive names within the Order may be changed without changing the effect of the Order and without the need for re-publication.

(5) For the avoidance of doubt, where a length of road is described within the Schedule to this Order, that restriction unless stated to the contrary within the schedule to this Order shall apply to the whole width of the road so described and in all directions along those said lengths of road including footway and verges.

(6) Any reference in this Order to a road by its name shall be construed as a reference to the road in the Borough bearing the name as identified and defined in the Borough Council of Bolton document 'The Highway Register' in accordance with Section 36(6) of the Highways Act 1980.

(7) This order does not apply to cyclists.

(8) For the purposes of any restriction contained within this Order that applies during school term times, the dates of the relevant school terms shall be those published by the Borough Council of Bolton and available at <https://www.bolton.gov.uk/school-information/school-term-dates> . The school term dates published on that webpage, as amended from time to time, shall determine the periods during which any restriction expressed in this Order as applying during school term times has effect.

This Order will become operative on the X and may be cited as The Bolton (Moving Traffic Order) (Astley Bridge, Farnworth North, Hulton, Kearsley, Westhoughton North & Hunger Hill School Streets), Bolton (No.X) Order 2026

COMMON SEAL of
THE BOROUGH COUNCIL
OF BOLTON

Was hereto affixed

On the XXX

In the presence of:

Authorised Sealing Officer

SCHEDULE

Part 1

Prohibition of Motor Vehicles

Column 1	Column 2	Column 3
Road	Description	Operational Hours of Restriction (during school term time)
Hugh Lupus Street	for its entire length	Monday-Friday 3pm – 3.30pm
Back Morris Green Lane	from its junction with Morris Green Street to its junction with Hurst Street	Monday-Friday 8.30am - 8.50am and 3pm - 3.30pm
Back Morris Green Lane	from its junction with Hurst Street to its junction with Grendon Street	Monday-Friday 8.30am - 8.50am and 3pm - 3.30pm
Hurst Street	from its junction with Morris Green Lane to its junction with Back Morris Green Lane	Monday-Friday 8.30am - 8.50am and 3pm - 3.30pm
Westend Street	for its entire length	Monday to Friday 8.20am - 9.00am and 2.30pm - 3.15pm
Primrose Street	for its entire length	Monday to Friday 3pm - 3.45pm
Bristle Hall Way	for its entire length	Monday-Friday 8.30am - 9.00am and 3pm - 3.30pm