

ROAD TRAFFIC REGULATION ACT 1984 SECTION 14(1)

THE BOLTON (PUBLIC FOOTPATHS BLACKROD 015/011/010 & HORWICH 179/105) (TEMPORARY CLOSURE) (NO.115) ORDER 2026


The Borough Council of Bolton has made an Order, which will be operative from 26th November 2026, which will prohibit all pedestrian traffic from using **Public Footpaths Blackrod 015 & Horwich 179** commencing from point A at grid reference SD 63598 10617 in a generally south east by east direction to point B at grid reference SD 64119 10167; as shown by the bold black line on the Order plan 1Bla015/011/010Hor179/105 over a total distance of approximately 652 metres. **Public Footpath Horwich 105** commencing from Mansell Way point C at grid reference SD 64305 10369 in a generally southwest direction to point B at grid reference SD 64119 10167; as shown by the bold black line on the Order plan 1Bla015/011/010Hor179/105 over a total distance of approximately 280 metres. **Public Footpath Bla011** commencing from point B at grid reference SD 64119 10167 in a generally south direction to point D at grid reference SD 64191 09723; as shown by the bold black line on the Order plan 1Bla015/011/010Hor179/105 over a total distance of approximately 487 metres. **Public Footpath Bla010** commencing from Aspinall Way point F at grid reference SD 64229 09752 in a generally southwest by south direction to point E at grid reference SD 64109 09587; as shown by the bold black line on the Order plan Bla015/011/010Hor179/105 over a total distance of approximately 210 metres.

An alternative route will be available commencing from point E at grid reference SD 64109 09587 then Bol288, Bol509, Arena Approach, Burnden Way, Aspinall Way, Mansell Way point C at grid reference SD 64305 10369. An additional alternative route will also be available commencing from point A at grid reference SD 63598 10617 then Public Footpaths Bla 15, Bla 13, Bla 20, Bla 12, Bla 06, Bla 05, Bla 07, Bla 08 point E at grid reference SD 64109 09587.

The Order is necessary to facilitate the construction of a link road and surrounding development and will continue for a period of 6 months, or until the works are completed, whichever is the earlier.

Dated: 14th October 2026

J Dyson, Director of Place, Town Hall, Bolton, BL1 1RU
LS/RST/102513

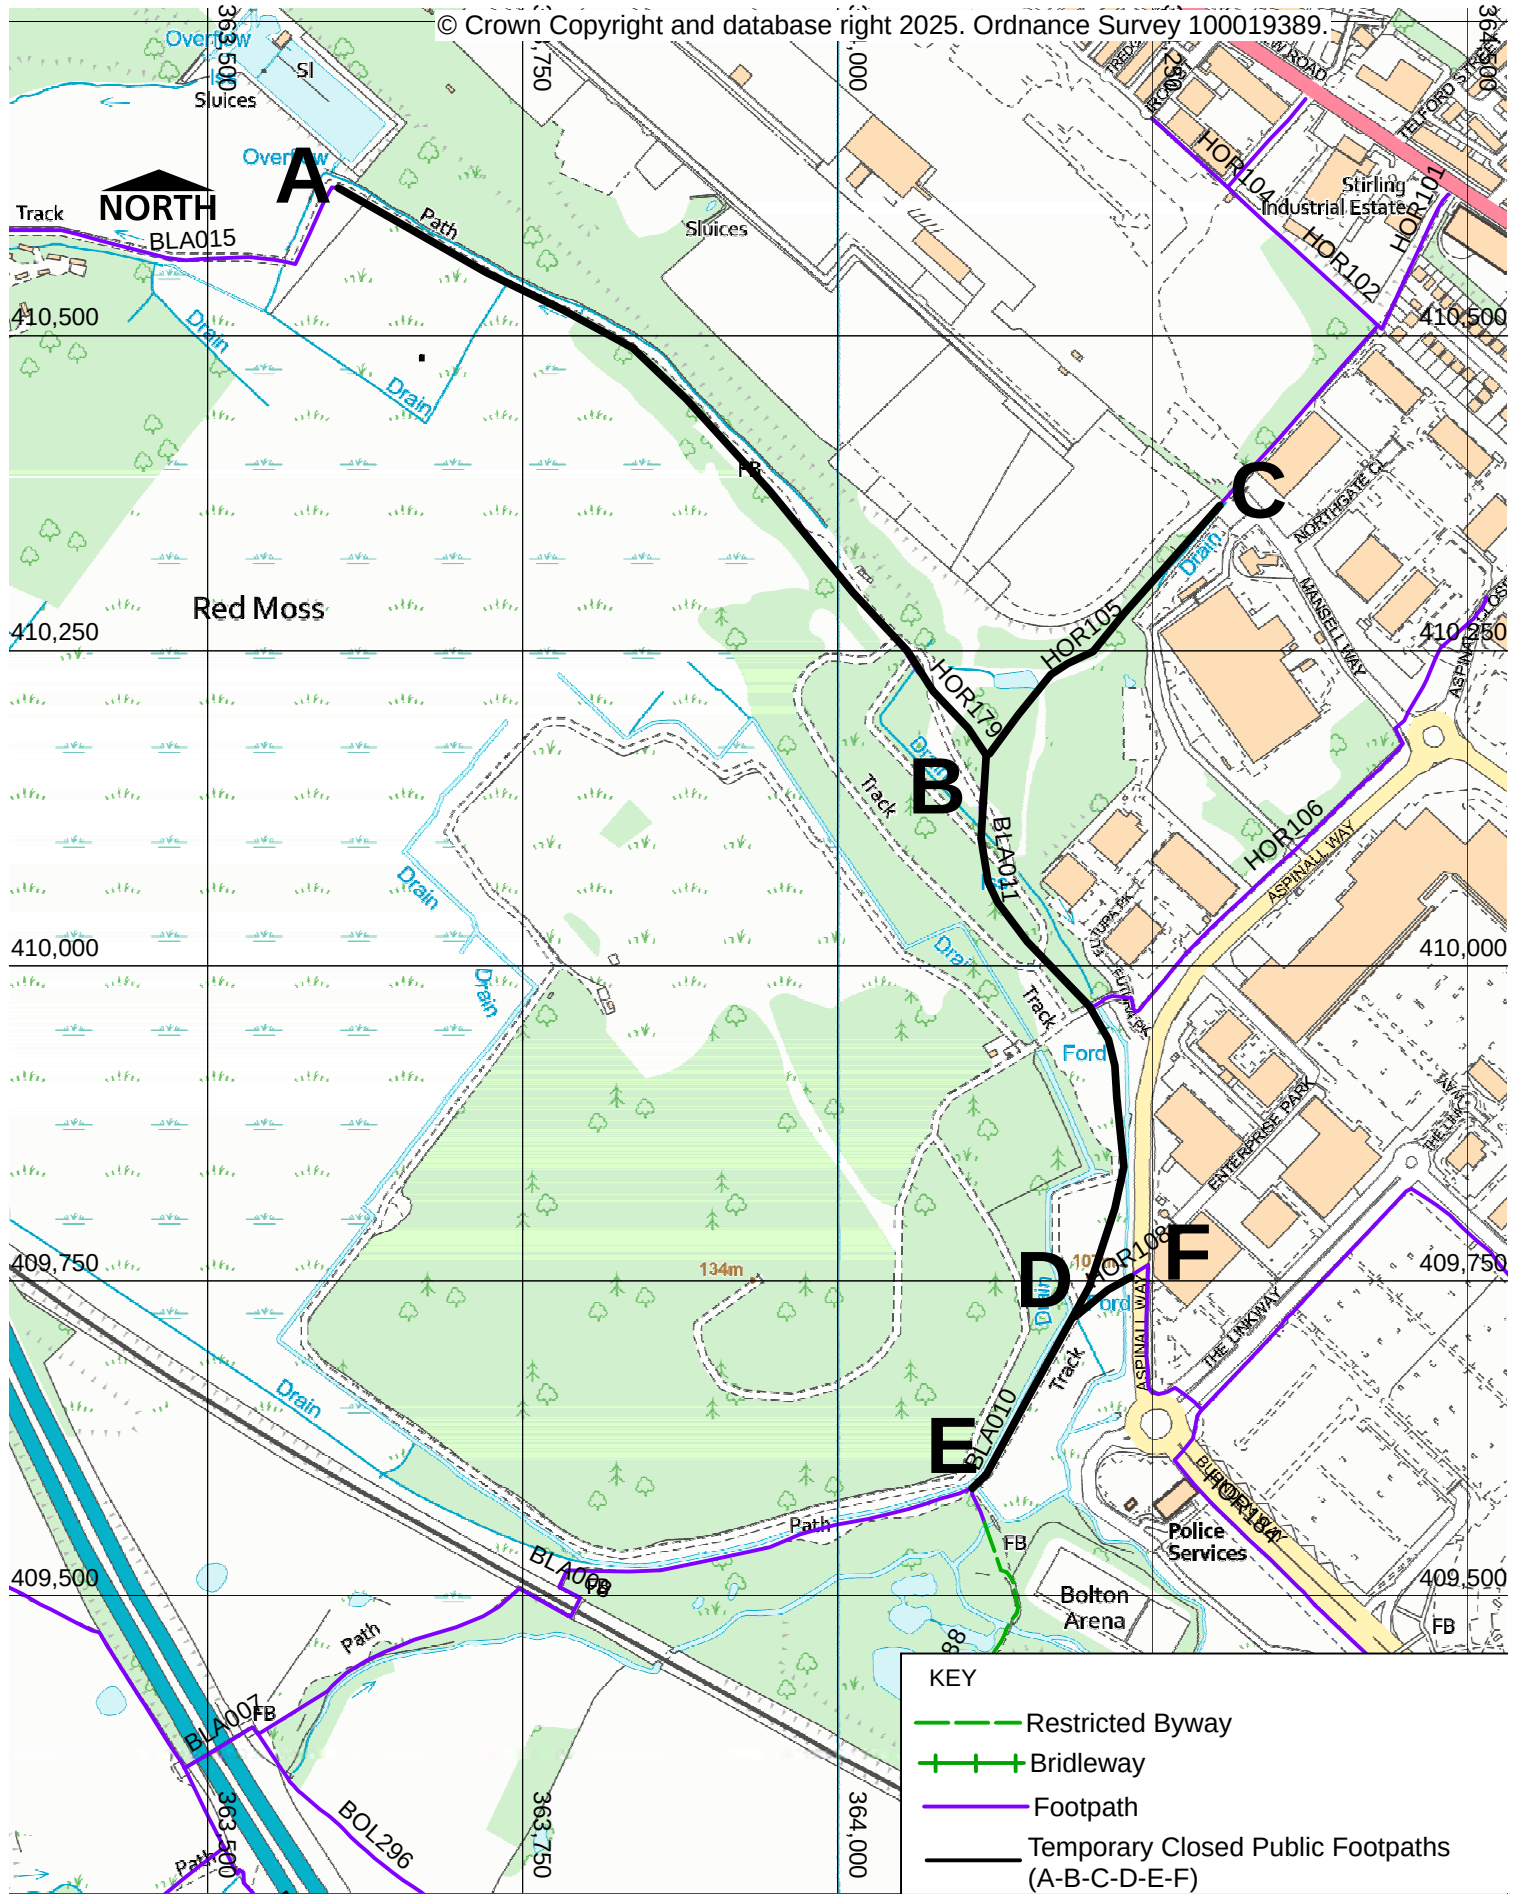

HIGHWAY AND ENGINEERING
DIVISION
PUBLIC RIGHTS OF WAY

THE BOROUGH COUNCIL OF BOLTON
Public Footpaths Blackrod015/011/010 & Horwich 179/105
Temporary Closure Order Section 014 RTA 1984

DIRECTORATE OF PLACE

Jon Dyson
Director of Place
Town Hall, Victoria Square, Bolton, BL1 1RU

Date
02/05/2025

Scale
1:6000

Drawn
AS

Drg. No.
1Bla015/011/010-Hor179/105