

OLD HALL ST. N. / VICTORIA SQ. N. TEMPORARY CLOSURES

THE BOROUGH COUNCIL OF BOLTON
ROAD TRAFFIC REGULATION ACT 1984 S.14

The Council intends to make an order, operative on Sunday 25 October 2026 for 1 day between 8am and 5pm approx, the effect of which will be to prohibit all traffic from proceeding on Old Hall Street North and Victoria Square North (Northern Carriageway), to allow mobile crane works to take place. The Order will end after 18 months or on completion of the works whichever first occurs.

Bolton Council. 12 October 2026.
bolton.gov.uk/trafficorders



W: www.nationwidetrafficsolutions.co.uk

The engineer must be informed before the signals are used on the Highway and at least 24 hours notice must be given after the authorisation is issued.

All equipment shall be type approved and shall comply with DfT specification MCE011C.
Detection shall be by means of Microwave Vehicle Detection complying with MCE0114 and the controller extension switch (if fitted) set to radar.

All diagram numbers quoted refer to the Traffic Signs Regulations and General Directions 2016.

TM will comply with the "Safety at Streetworks and Road works Code of Practise"



Site Address:
Le Mans Crescent, Bolton, BL1 1RD

Drawing No: **PB12779**

Drawn By: **P.Barker**

Checked By: **M.Fraiwald**

Email: **peter.barker@ntsLtd.co.uk**

Date: 03.09.2026	Issue : 2	Scale : N.T.S
-------------------------	------------------	----------------------

Traffic Management: Road Closure

Site Measurements:

(T) Taper Length:


(L) Longways Clearance:

(S) Sideways Safety Zone:


(D) Minimum & Normal Maximum
siting distance of first sign in
advance of lead-in taper (metres)

Reference no.

SV34367
SSMF05741

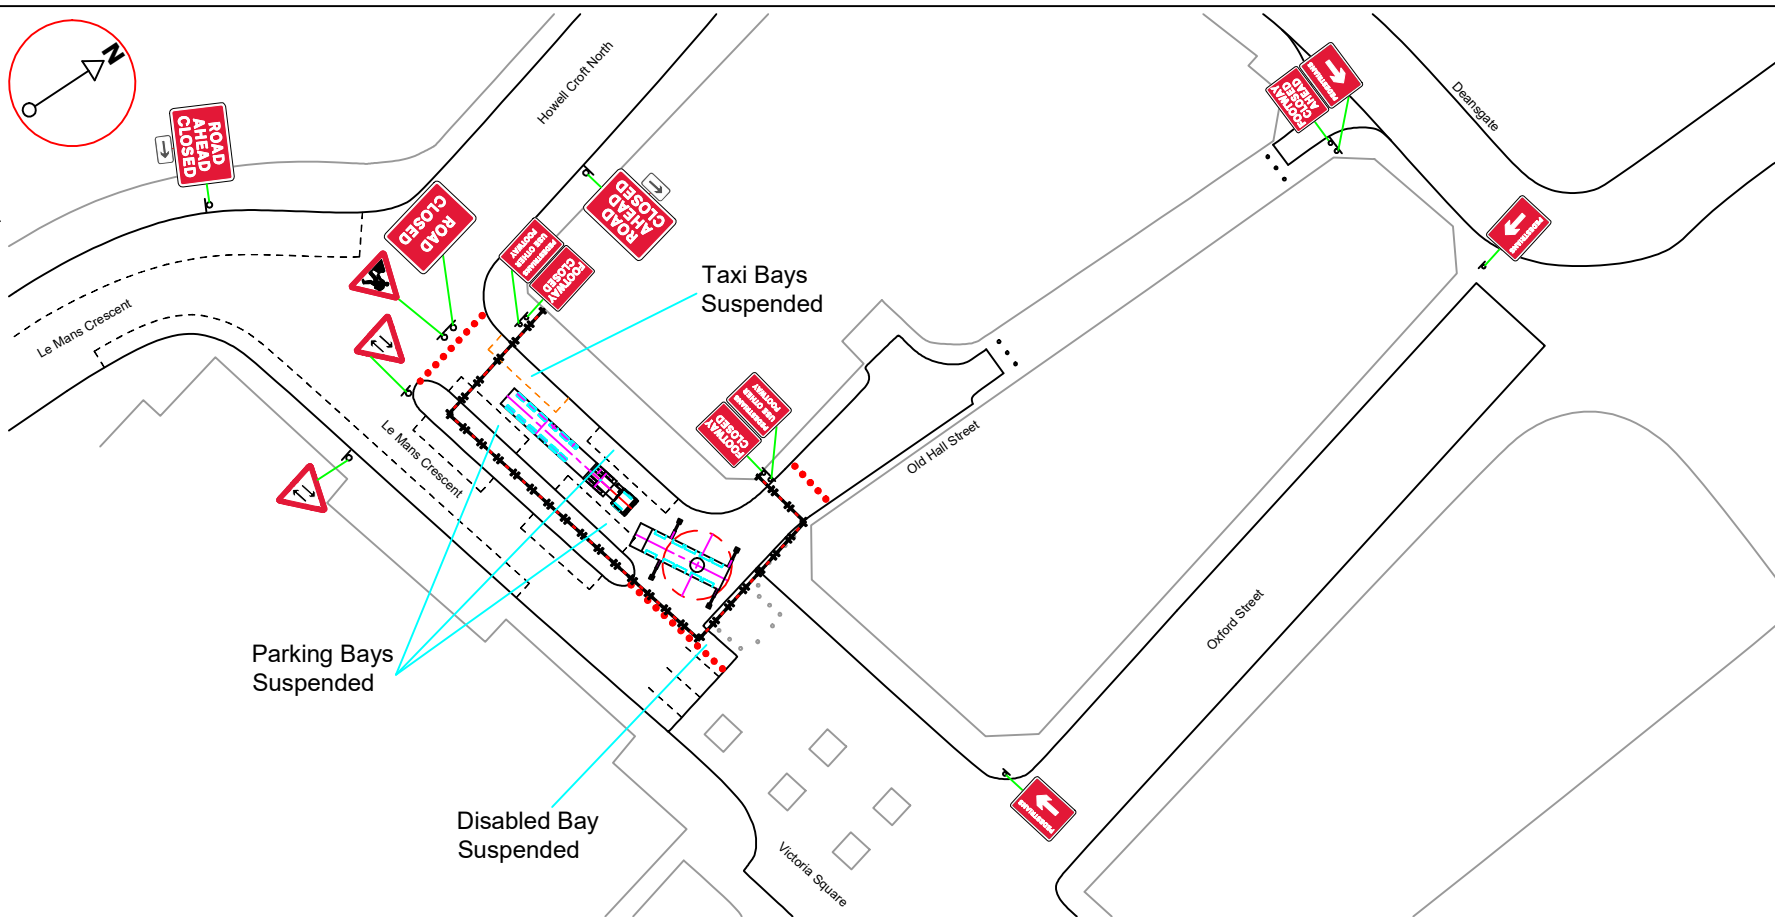

Site Location

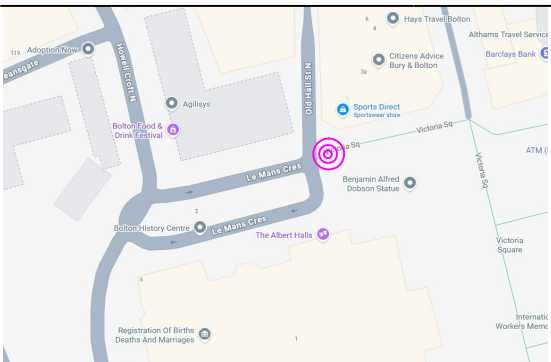

General Key:

- ● ● ● Traffic cones
- ▬ Pedestrian barrier
- Sign face