


WHITINGTON CL, LITTLE LEVER TEMPORARY ROAD CLOSURE

THE BOROUGH COUNCIL OF BOLTON
ROAD TRAFFIC REGULATION ACT 1984 S.14

The Council intends to make an order, operative on 3 November 2026 between 9:30am and 3pm, the effect of which will be to prohibit all traffic from proceeding on Whittington Close from Masfield Rd for 10m in a westerly direction to allow manhole repairs to take place. The Order will end after 18 months or on completion of the works whichever first occurs.

Bolton Council. 13 October 2026.
bolton.gov.uk/trafficorders

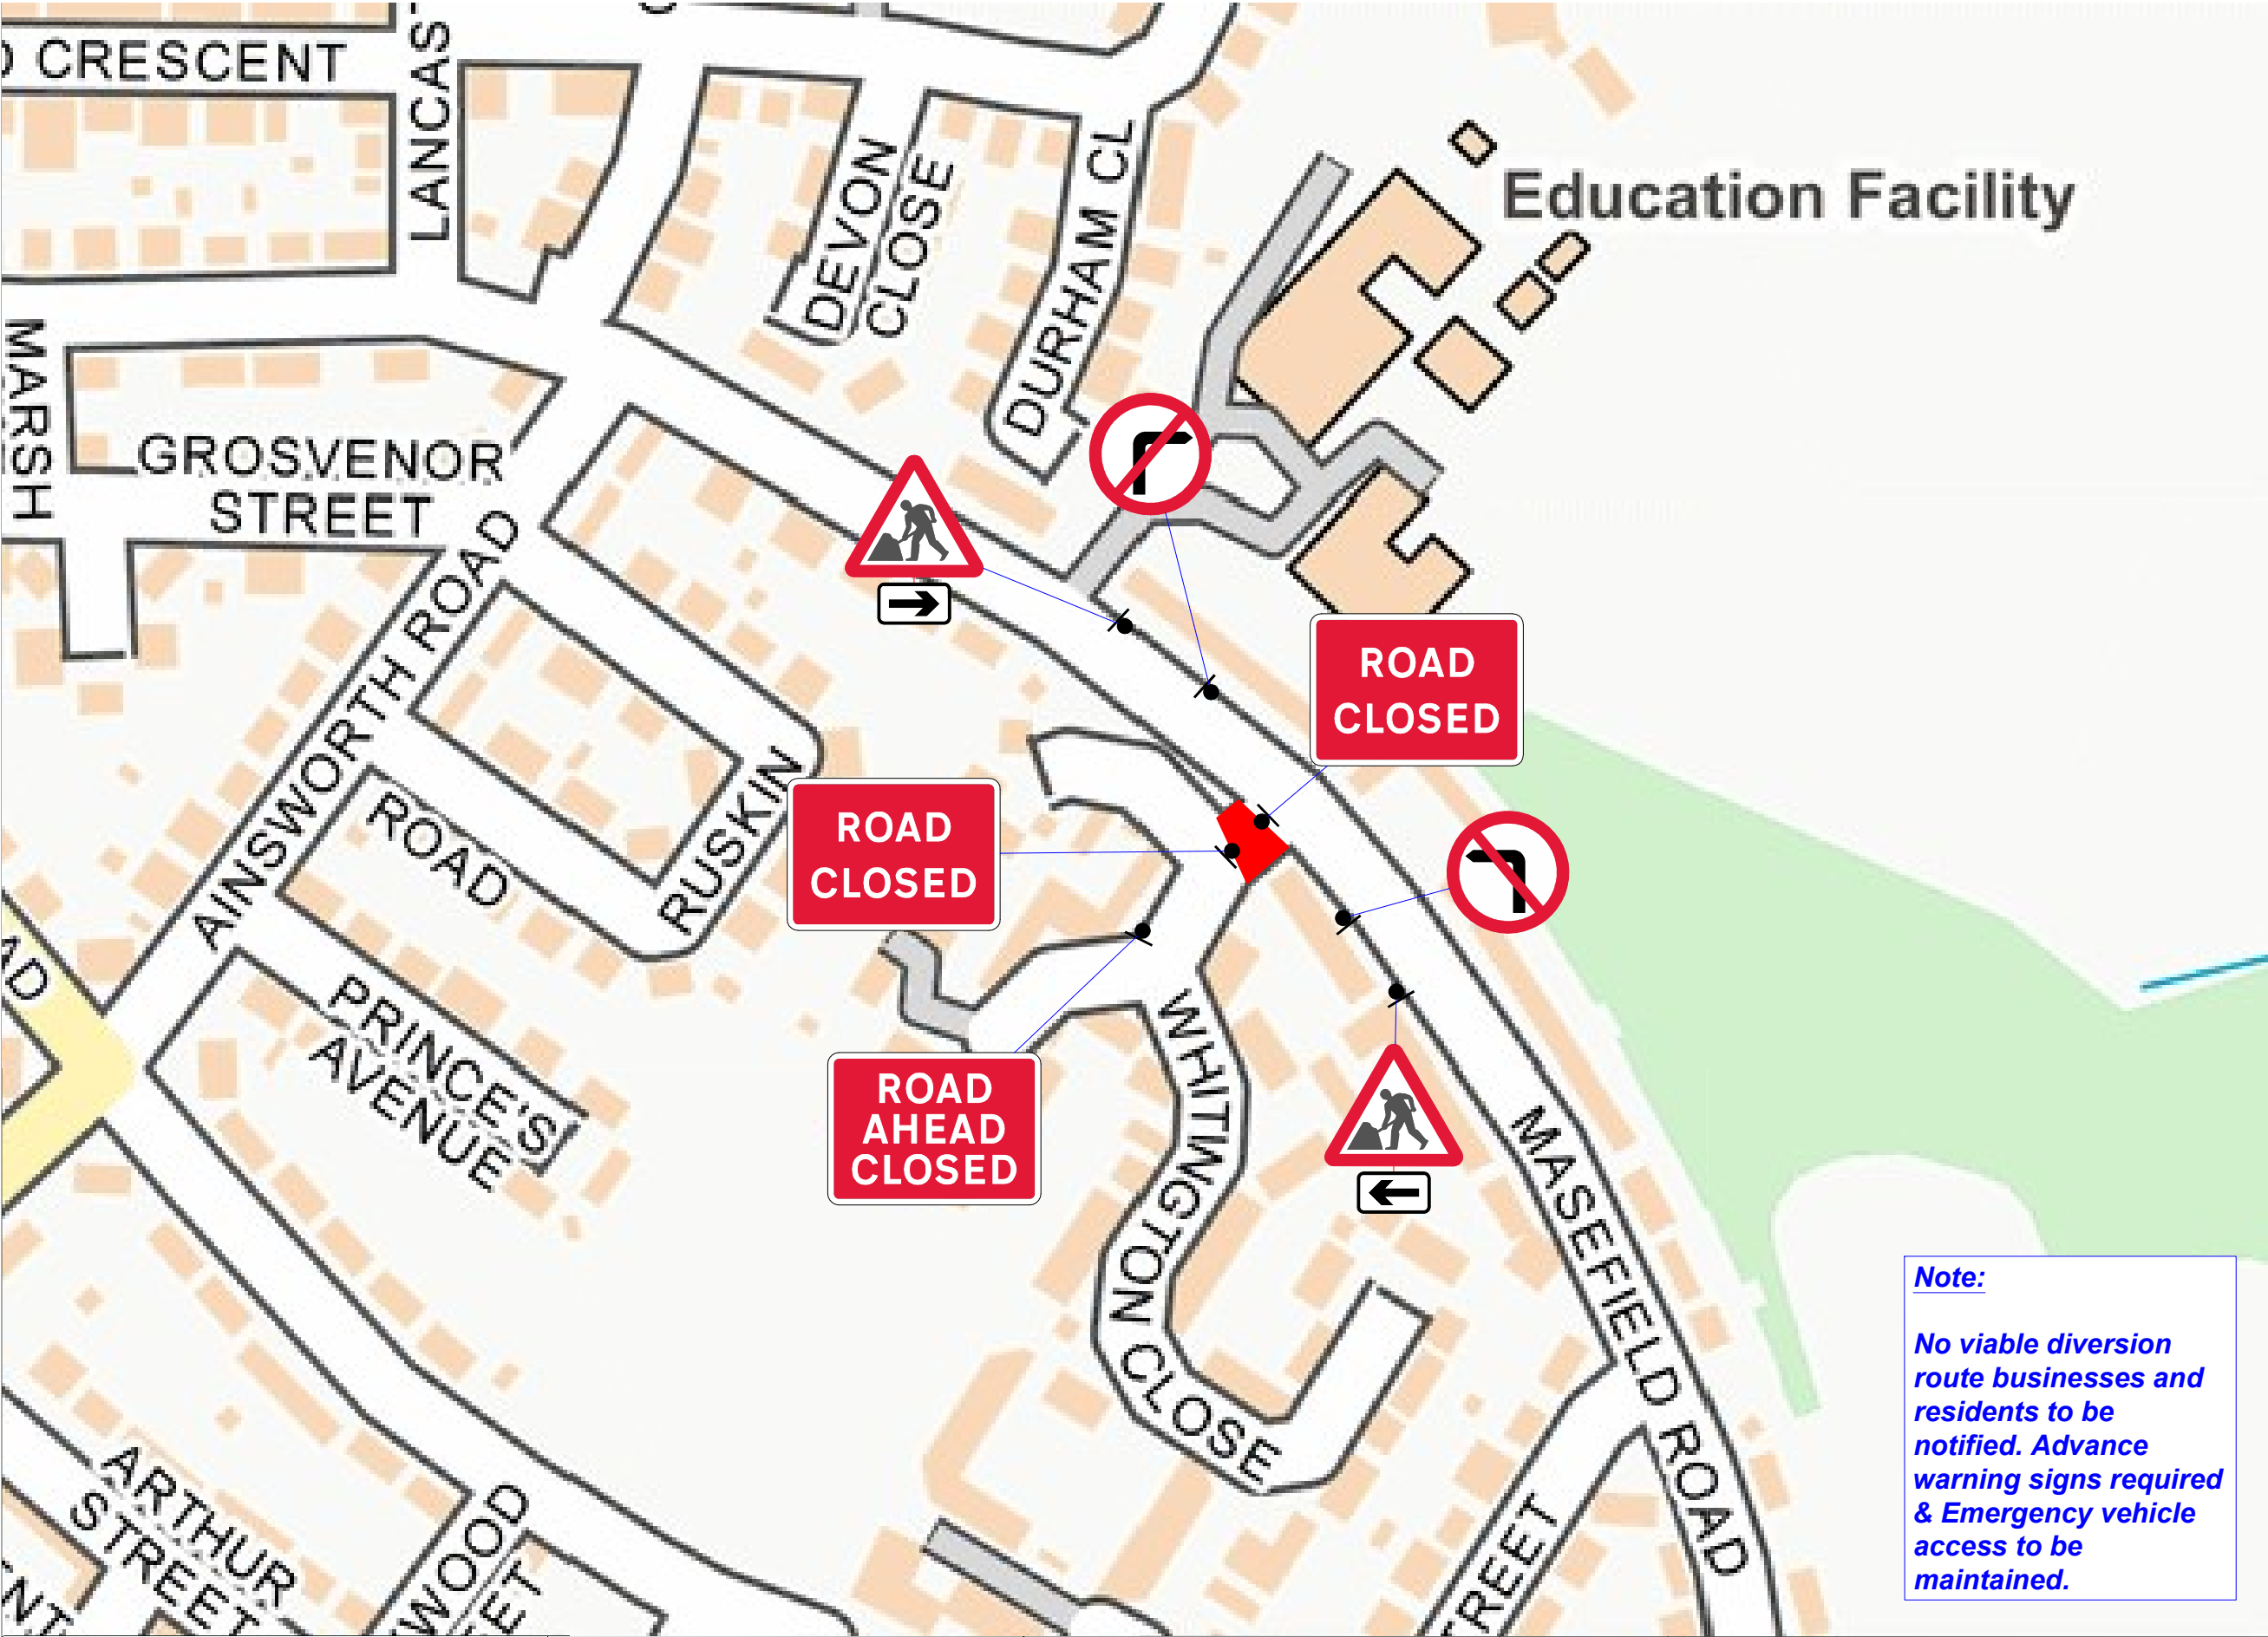

Safety Zones:

Longways-0.5m

Sideways-0.5m

30

ROAD CLOSURE :

NOTES


1 All traffic signs shall comply with Chapter 8 of the Traffic Signs Manual

2 All traffic management equipment shall be provided by the Contractor, unless otherwise specified.

3 All signs shall be positioned so as not to be obscured by any other objects and shall not obstruct any other sign, permanent or temporary as much as is reasonably practicable.

4 All traffic signs shall meet the reflectorisation requirements of BS 873 : Part 6 : 1983, Table 1.

5 Works Access/Egress to be positioned to suit ongoing works.

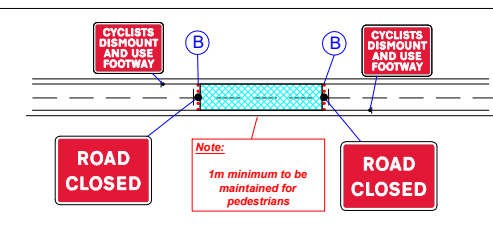

Written diversion route:

No diversion route

Qty: 1	Ref: 573	Direction to hazard left	
Qty: 1	Ref: 573	Direction to hazard right	
Qty: 1	Ref: 612	No right turn	
Qty: 1	Ref: 613	No left turn	
Qty: 2	Ref: 7001	Road works ahead	
Qty: 2	Ref: 7010-FP-13-9	Nature of temporary hazard ahead – Road Closed	
Qty: 1	Ref: 7010-FP-13-9	Nature of temporary hazard ahead – Road Ahead Closed	

NOTES:

1. All signs and cones to be in accordance with Chapter 8 new roads and street works a code of practice (Red book)

2.Works access and egress are indicative, exactlocations to be agreed on site.

3.Safety zones are to be installed as required as shown by the SAFETY ZONE DIMENSIONS BELOW

4. All signs to be located so as not to obscure signs or objects and should be ballasted near to ground level using sand filled hesslan bags or sign straps.

5. All sign positions are indicative only and must be accurately positioned on site with good visibility and be clear of and obstructions or vegetation at all times.

6. Drawing not to scale

United Utilities

Water for the North West

cadrequest@sus.co.uk

tmbookings@sus.co.uk

Drawn By:

P.Ndlovu

Drawing No:

SUS18643

Approved:

P.Ndlovu

Date:

06/08/26

Scale:

NTS

Traffic Management Type:

STREET ADDRESS:

WORKS ACCESS

WORKS EXIT

Works access/ works exit to be risk assessed on site for suitability of location

Traffic sign

Cone

Diversion

Ramp

Work Area

Safety Zone

MH Location

Road Closure

10 Whitington Cl,
Little Lever,
Bolton
BL3 1LY