


KENTFIELD DRIVE TEMPORARY CLOSURE

THE BOROUGH COUNCIL OF BOLTON
ROAD TRAFFIC REGULATION ACT 1984 S.14

The Council intends to make an order, operative on 16 November 2026 for 1 day between 9.30am and 3pm approx, the effect of which will be to prohibit all traffic from proceeding on Kentfield Drive from Sandleigh Drive to Rayon Close, to allow manhole repairs to take place. The Order will end after 18 months or on completion of the works whichever first occurs.

Bolton Council. 23 October 2026.
bolton.gov.uk/trafficorders

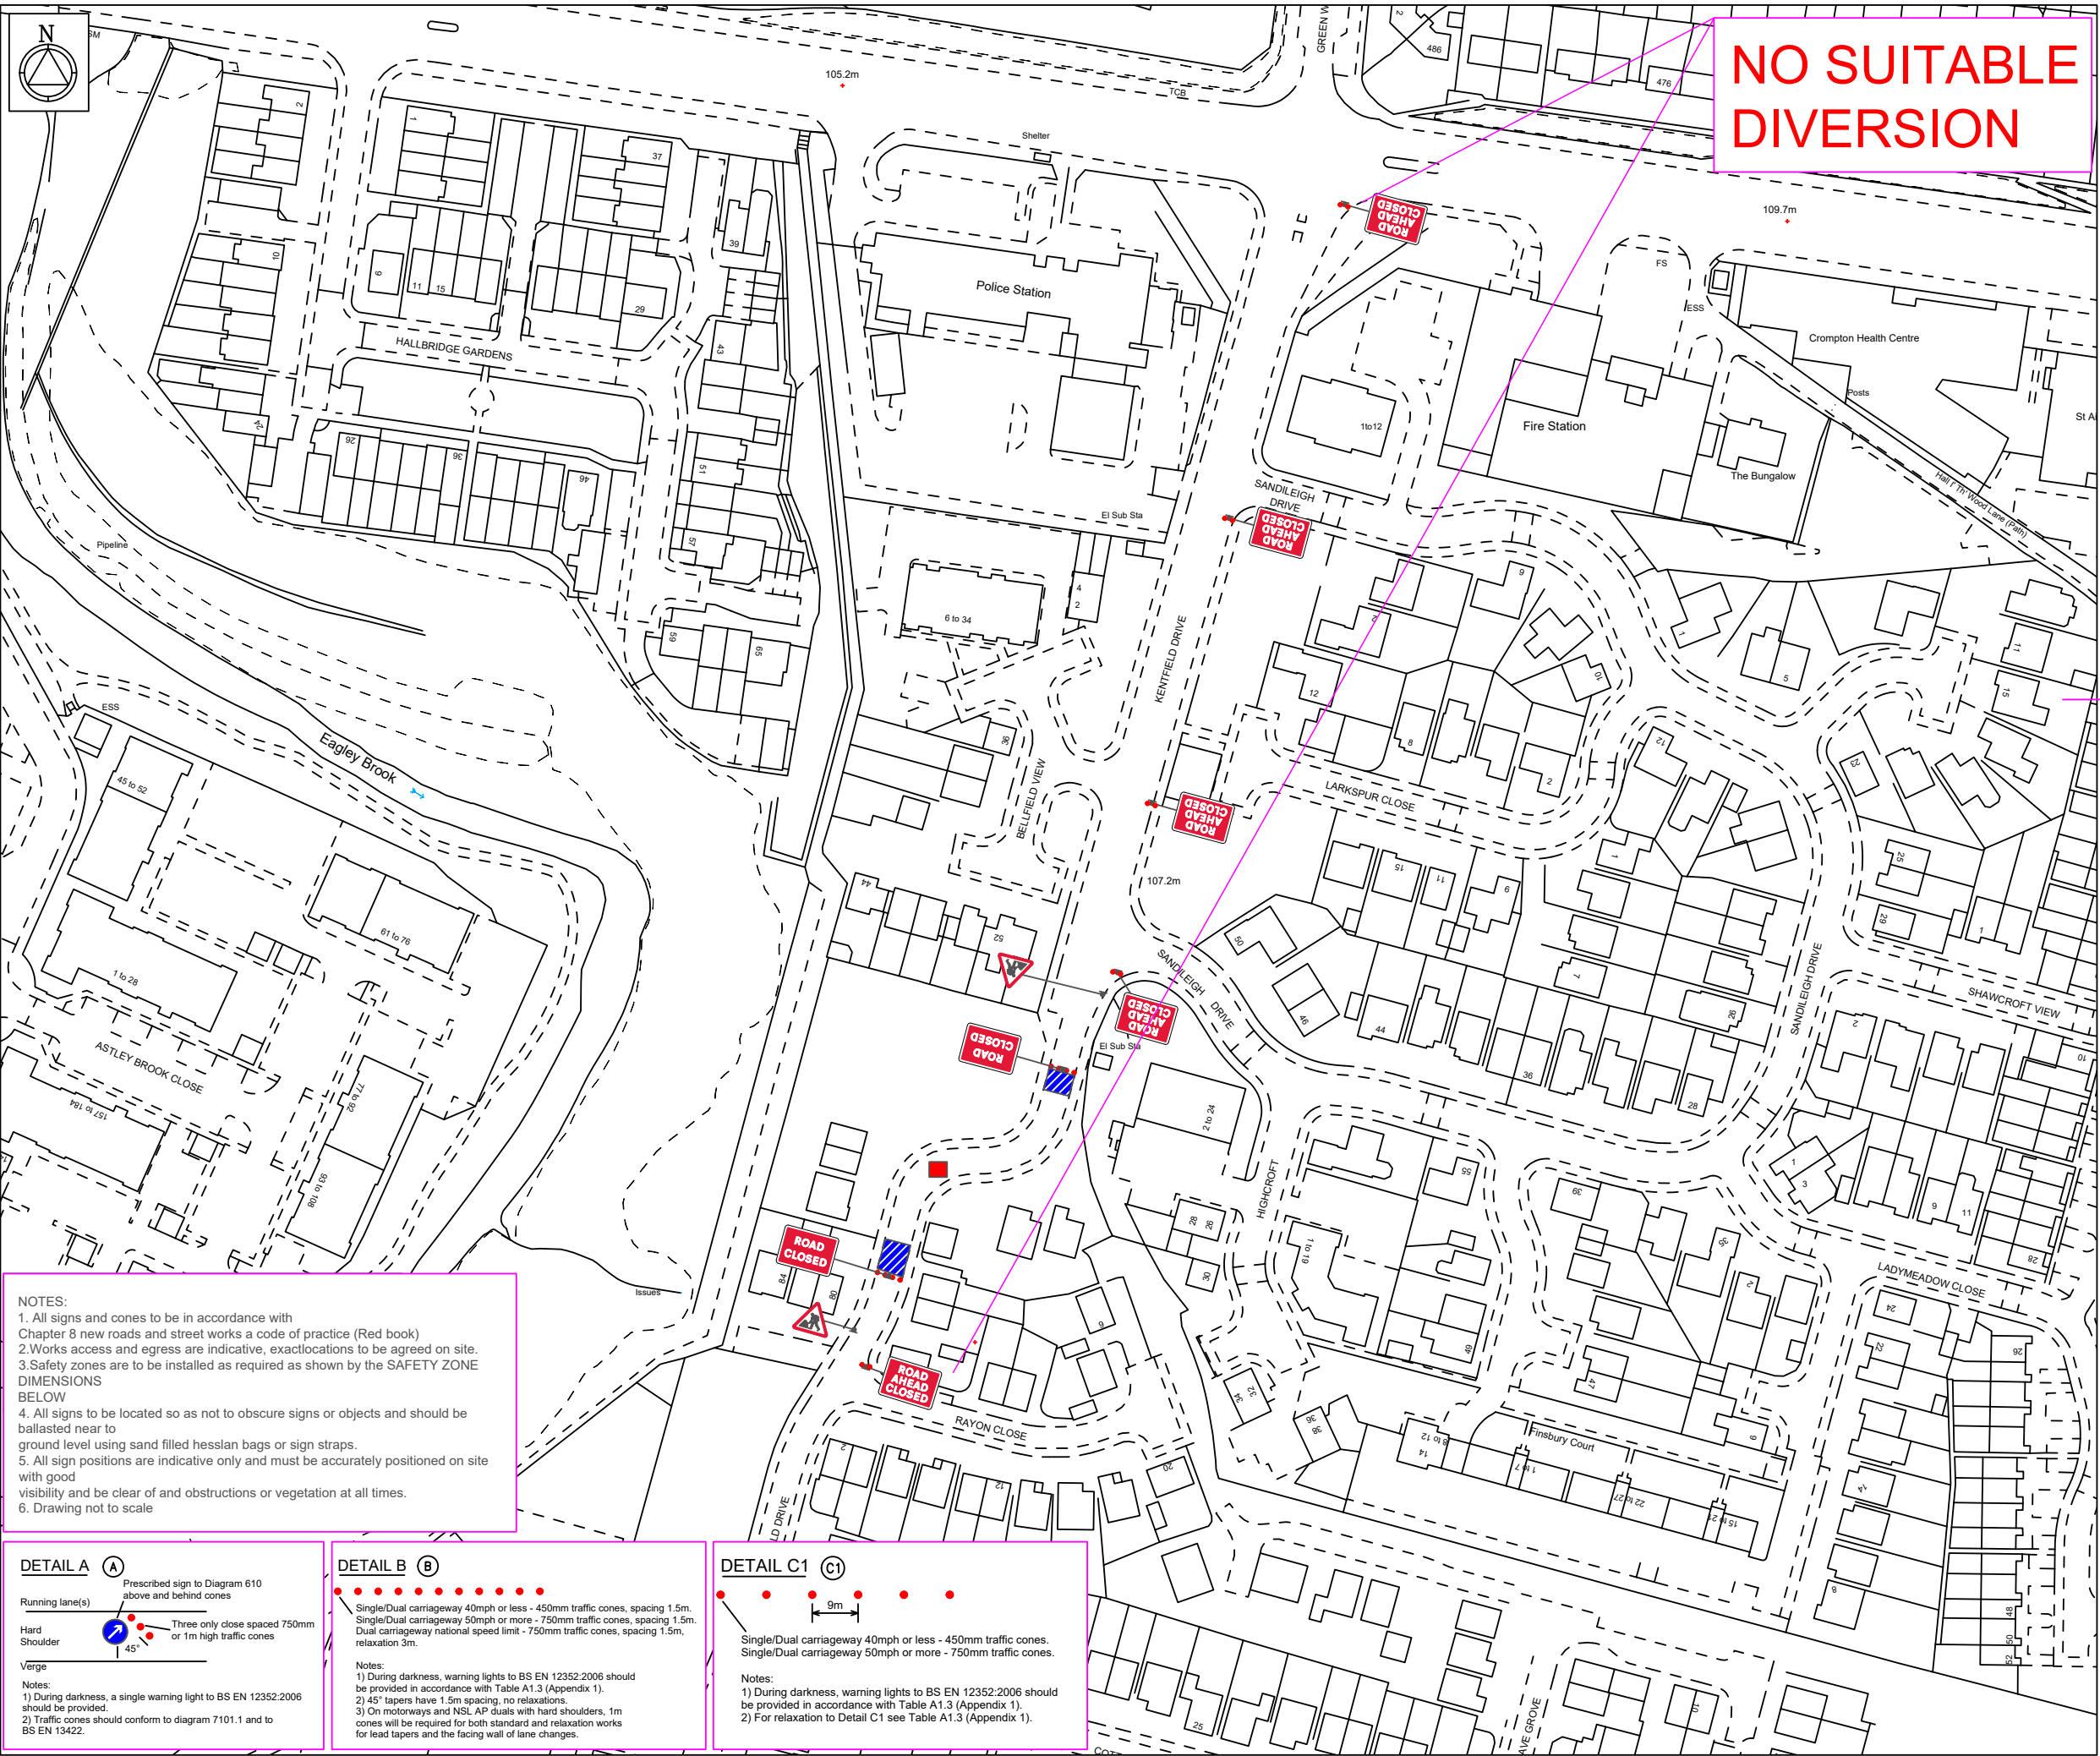

NO SUITABLE
DIVERSION

Water for the North West

Traffic sign

Cone

Work Area

Safety Zone

Diversion

WORKS ACCESS

WORKS EXIT

Works access/works exit to be risk assessed on site for suitability of location

SPEED OF ROAD:

LONGWAYS: 0.5m

SIDEWAYS: 0.5m

30

TRAFFIC MANAGEMENT NOTES

- ROAD CLOSURE :
- NOTES
- 1. All traffic signs shall comply with Chapter 8 of the Traffic Signs Manual
 - 2. All traffic management equipment shall be provided by the Contractor, unless otherwise specified.
 - 3. All signs shall be positioned so as not to be obscured by any other objects and shall not obstruct any other sign, permanent or temporary as much as is reasonably practicable.
 - 4. All traffic signs shall meet the refectorisation requirements of BS 873 - Part 6 : 1983, Table 1.
 - 5. Works Access/Egress to be positioned to suit ongoing works.

Road Widths

ROAD CLOSED

The Road which is being closed is a dead end road - there is no suitable diversion route
Road will have to be remain open for emergency services

- NOTES:
- 1. All signs and cones to be in accordance with Chapter 8 new roads and street works a code of practice (Red book)
 - 2. Works access and egress are indicative, exact locations to be agreed on site.
 - 3. Safety zones are to be installed as required as shown by the SAFETY ZONE DIMENSIONS BELOW
 - 4. All signs to be located so as not to obscure signs or objects and should be ballasted near to ground level using sand filled hessian bags or sign straps.
 - 5. All sign positions are indicative only and must be accurately positioned on site with good visibility and be clear of and obstructions or vegetation at all times.
 - 6. Drawing not to scale

DETAIL A (A)

Prescribed sign to Diagram 610 above and behind cones

Running lane(s)

Hard Shoulder

Verge

Notes:

- 1) During darkness, a single warning light to BS EN 12352:2006 should be provided.
- 2) Traffic cones should conform to diagram 7101.1 and to BS EN 13422.

DETAIL B (B)

Single/Dual carriageway 40mph or less - 450mm traffic cones, spacing 1.5m.

Single/Dual carriageway 50mph or more - 750mm traffic cones, spacing 1.5m.

Dual carriageway national speed limit - 750mm traffic cones, spacing 1.5m, relaxation 3m.

Notes:

- 1) During darkness, warning lights to BS EN 12352:2006 should be provided in accordance with Table A1.3 (Appendix 1).
- 2) 45° tapers have 1.5m spacing, no relaxations.
- 3) On motorways and NSL A7 duals with hard shoulders, 1m cones will be required for both standard and relaxation works for lead tapers and the facing wall of lane changes.

DETAIL C1 (C1)

Single/Dual carriageway 40mph or less - 450mm traffic cones.

Single/Dual carriageway 50mph or more - 750mm traffic cones.

Notes:

- 1) During darkness, warning lights to BS EN 12352:2006 should be provided in accordance with Table A1.3 (Appendix 1).
- 2) For relaxation to Detail C1 see Table A1.3 (Appendix 1).

SITE:

78, KENTFIELD DRIVE, BOLTON, BL1 8FU

GRID REF: cans.points.oval

TITLE: Road Closure			
SCALE AT 13: NTS	DATE: Aug 2026	DRAWN: TS	CHECKED: JB
DWG NO: SUS18764		REV NO: 001	

www.prime-traffic.co.uk

Company Registration No. 15081867 | VAT No. GB451 540023