TOWN CENTRE CAR PARKS
TEMPORARY TRAFFIC ORDER

THE BOROUGH COUNCIL OF BOLTON
ROAD TRAFFIC REGULATION ACT 1984 S.14

The Council intends to make an order, operative from 16 November 2026 for 18 months approx., which will implement restrictions and charges on the off-street car parks (operated by Bolton Council) as scheduled below:

SCHEDULE

1	2	3	4	5
Name of Parking Place	**Designation of Parking Place**	**Days and hours of operation**	**Scale of charges**	**Maximum Period of Waiting and No Return**
Octagon Multi-storey car park	Pay on exit	Monday to Sunday (inclusive) **6am-12.00am**	Up to 1 hour - £1.80 Up to 2 hours - £2.80 Up to 4 hours - £4.50 24 hours - £6.50 Contract 7days/qtr - £241 Contract 7 days/yearly - £876	**N/A**
Deane Road Multi-storey car park	Pay on exit	Monday to Sunday (inclusive) **6am-12.00am**	1 hour - £2 1 to 4 hours - £3.70 24 hours - £5.20 Weekend - £1 Contract 7days/qtr - £195 Contract 7 days/yearly - £779	**N/A**

Topp Way Multi-storey car park	Pay on exit	Monday to Sunday (inclusive) **6am-12.00am**	1 hour - £1 1 to 2 hours - £2 24 hours - £3 Contract 7days/qtr - £210 Contract 7 days/yearly - £762	**N/A**
Octagon surface level car park	Pay and Display Parking Place	Monday to Sunday (inclusive) - 24 hours	1 hour - £1.80 1 to 2 hours - £3.60 2 to 4 hours - £4.30 24 hours - £6.30 Contract 7days/qtr - £210 Contract 7 days/yearly - £762	**N/A**
Back Cheapside car park	Pay and Display Parking Place	Monday to Sunday (inclusive) - 24 hours	**Monday - Saturday** 30 mins - £1 30 mins to 1 hour - £1.50 1 to 2 hours - £2.80 2 to 4 hours - £4.80 24 hours - £6.30 Night rate (6pm – 8am) - £2 **Sunday** 24 hours - £2	**N/A**

Blackhorse Street car park	Pay and Display Parking Place	Monday to Sunday (inclusive) - 24 hours	**Monday to Saturday** 2 hours - £3.30 24 hours - £4.50 Night rate (6pm-8am) £2 **Sunday** 24 hours - £2	**N/A**
Bolton Market Car Park	Pay and Display parking place	Monday to Sunday (inclusive) - 24 hours	**Market days (Tuesday, Thursday, Friday and Saturday)** 1 hour - £1.80 2 hours - £2.80 Night rate (6pm-8am) - £1 **Monday, Wednesday and Sunday** 24 hours - £2	2 hour max stay between the hours of 8am – 6pm on Market Days (Tuesday, Thursday, Friday and Saturday) On non market days – parking is available all day.

The Order will end after 18 months or when revoked as deemed unnecessary, whichever first occurs.

Bolton Council. 2 November 2026.
bolton.gov.uk/trafficorders



Bolton Council

Highways & Engineering Division
Paderborn House
Bolton BL1 1UA

www.bolton.gov.uk/highways
highways@bolton.gov.uk

Key to Restriction Types Displayed


Car Park

Reproduced with permission of Ordnance Survey on behalf of the Controller of His Majesty's Stationery Office © Crown copyright and database rights under licence.
Bolton Council
Licence No: 100019389 2026

Town Centre Car Parks

Page
1 of 4

Scale	1 : 1250
Date	27/10/2026
Drawing No.	304007B-2
Drawn by	PDH
Checked by	JJ
Drawing Size	A3

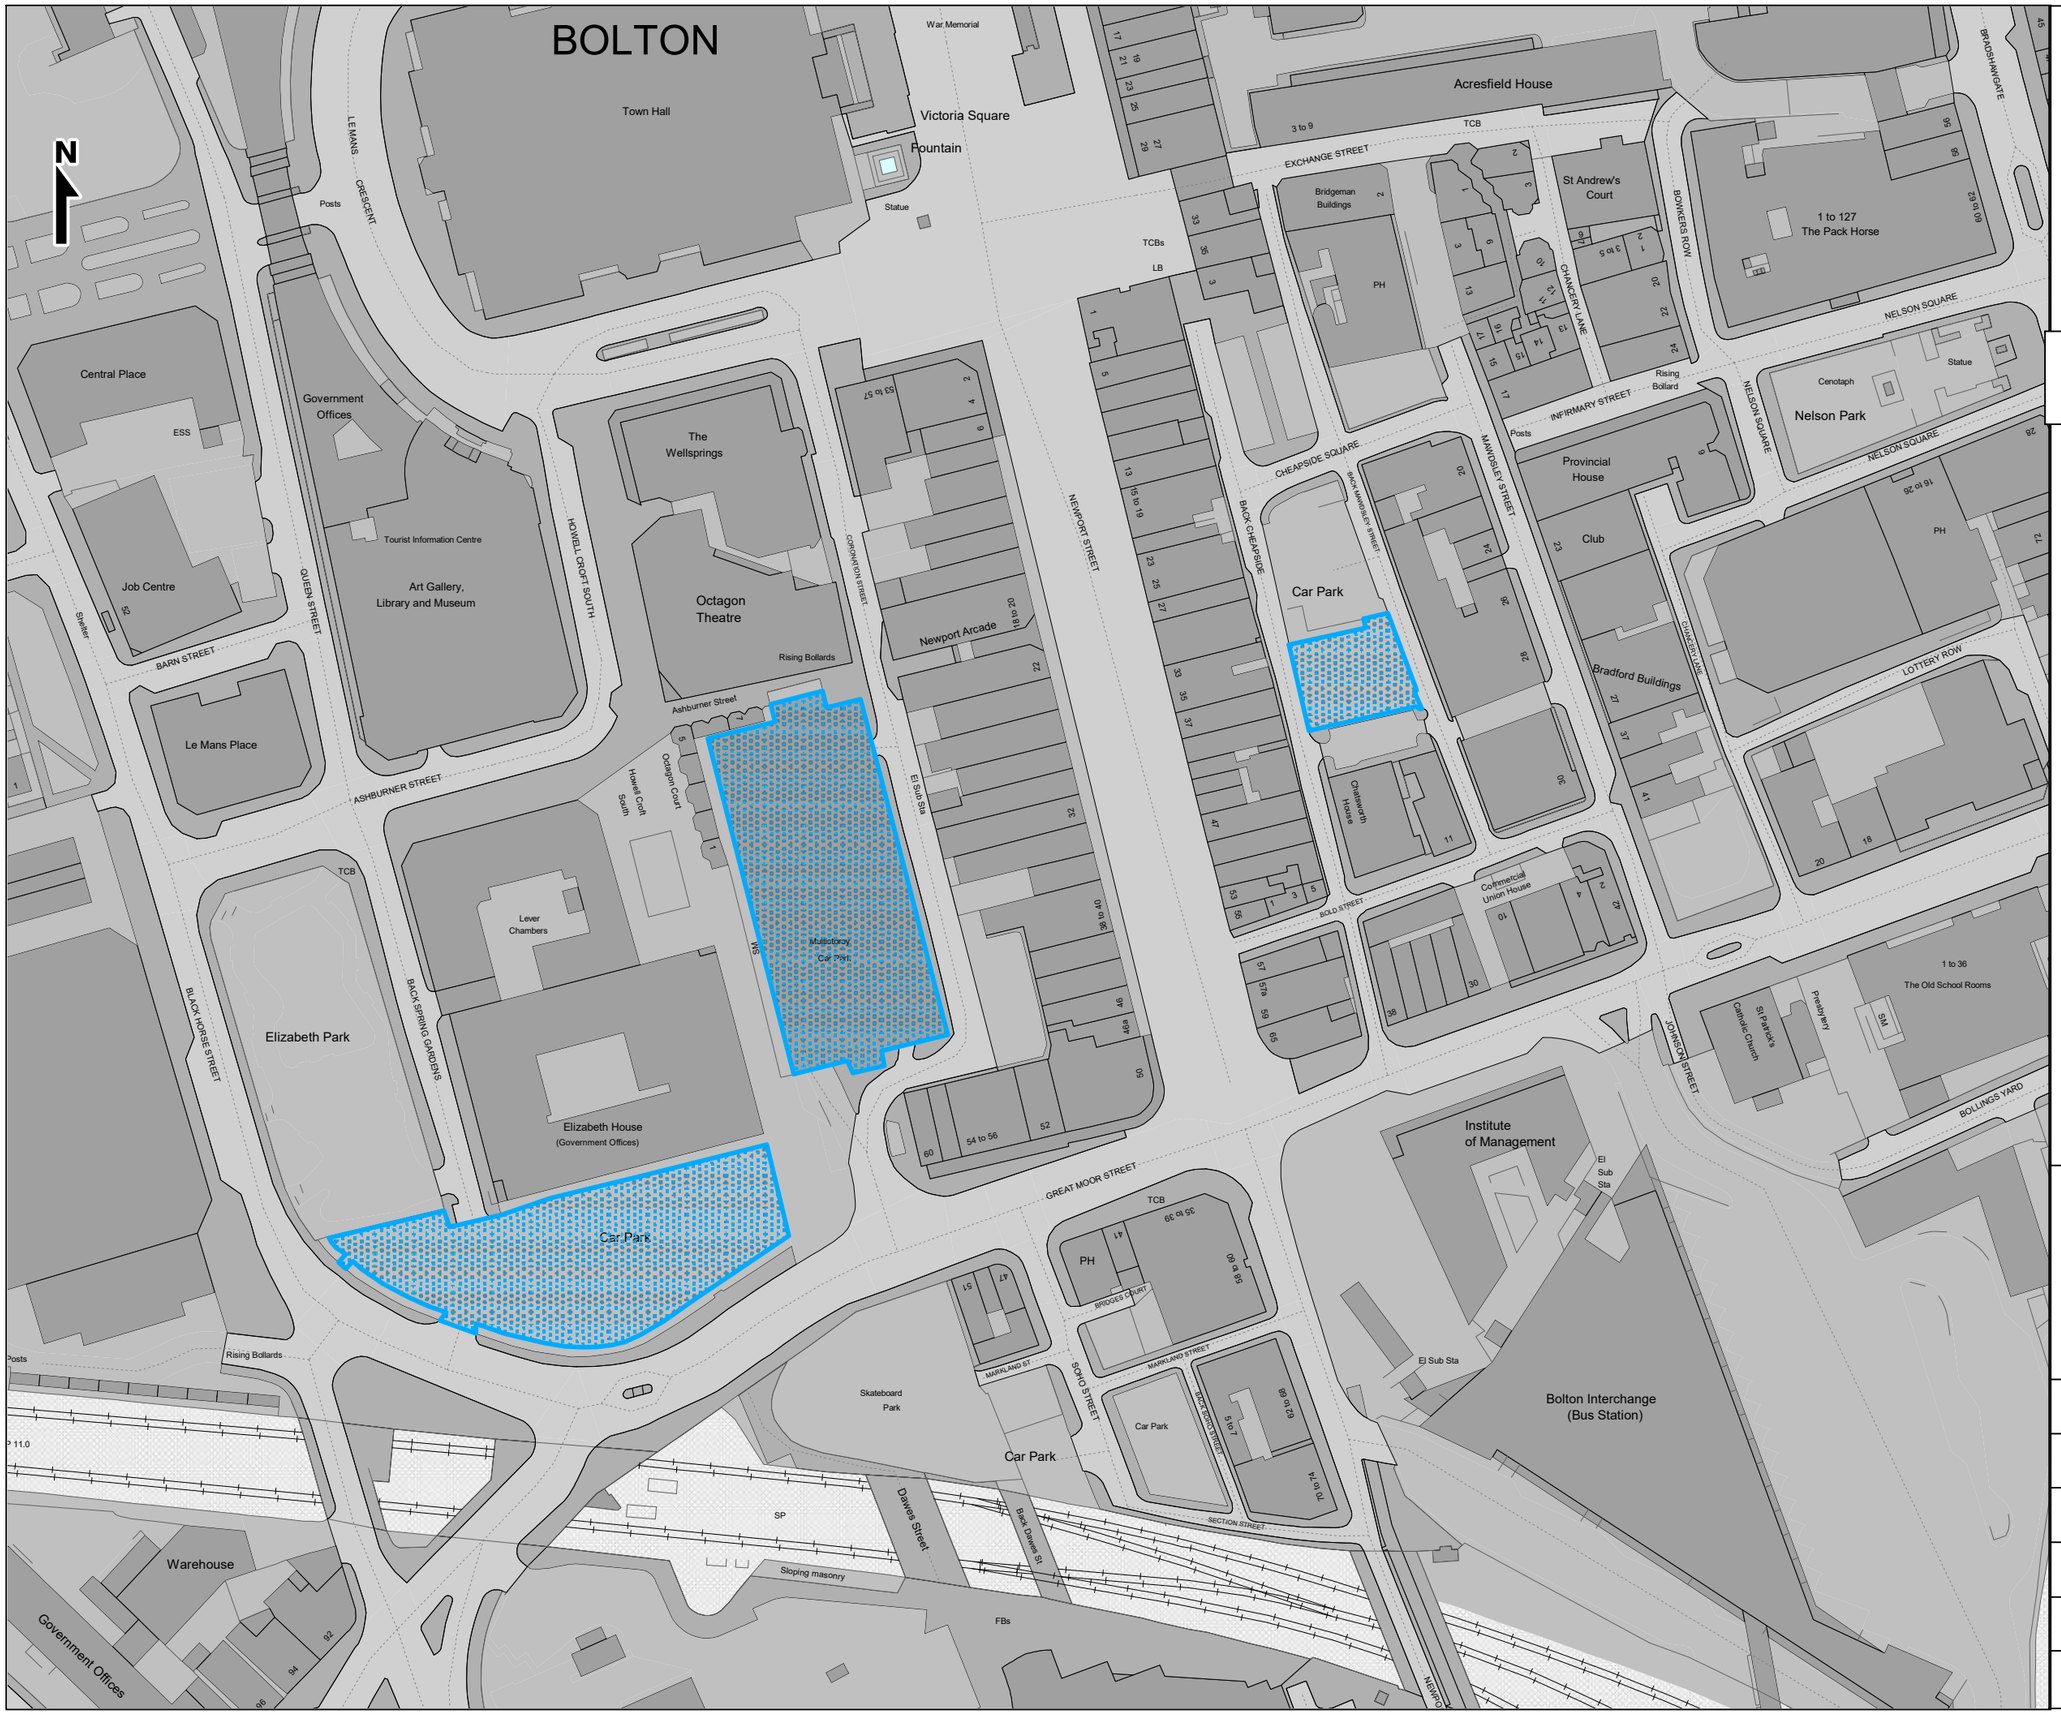

Bolton Council

Highways & Engineering Division
Paderborn House
Bolton BL1 1UA

www.bolton.gov.uk/highways
highways@bolton.gov.uk


Key to Restriction Types Displayed

Car Park

Reproduced with permission of Ordnance Survey on behalf of the Controller of His Majesty's Stationery Office © Crown copyright and database rights under licence.
Bolton Council
Licence No: 100019389 2026

Town Centre Car Parks

Scale	1 : 1250
Date	27/10/2026
Drawing No.	304007B-2
Drawn by	PDH
Checked by	JJ
Drawing Size	A3

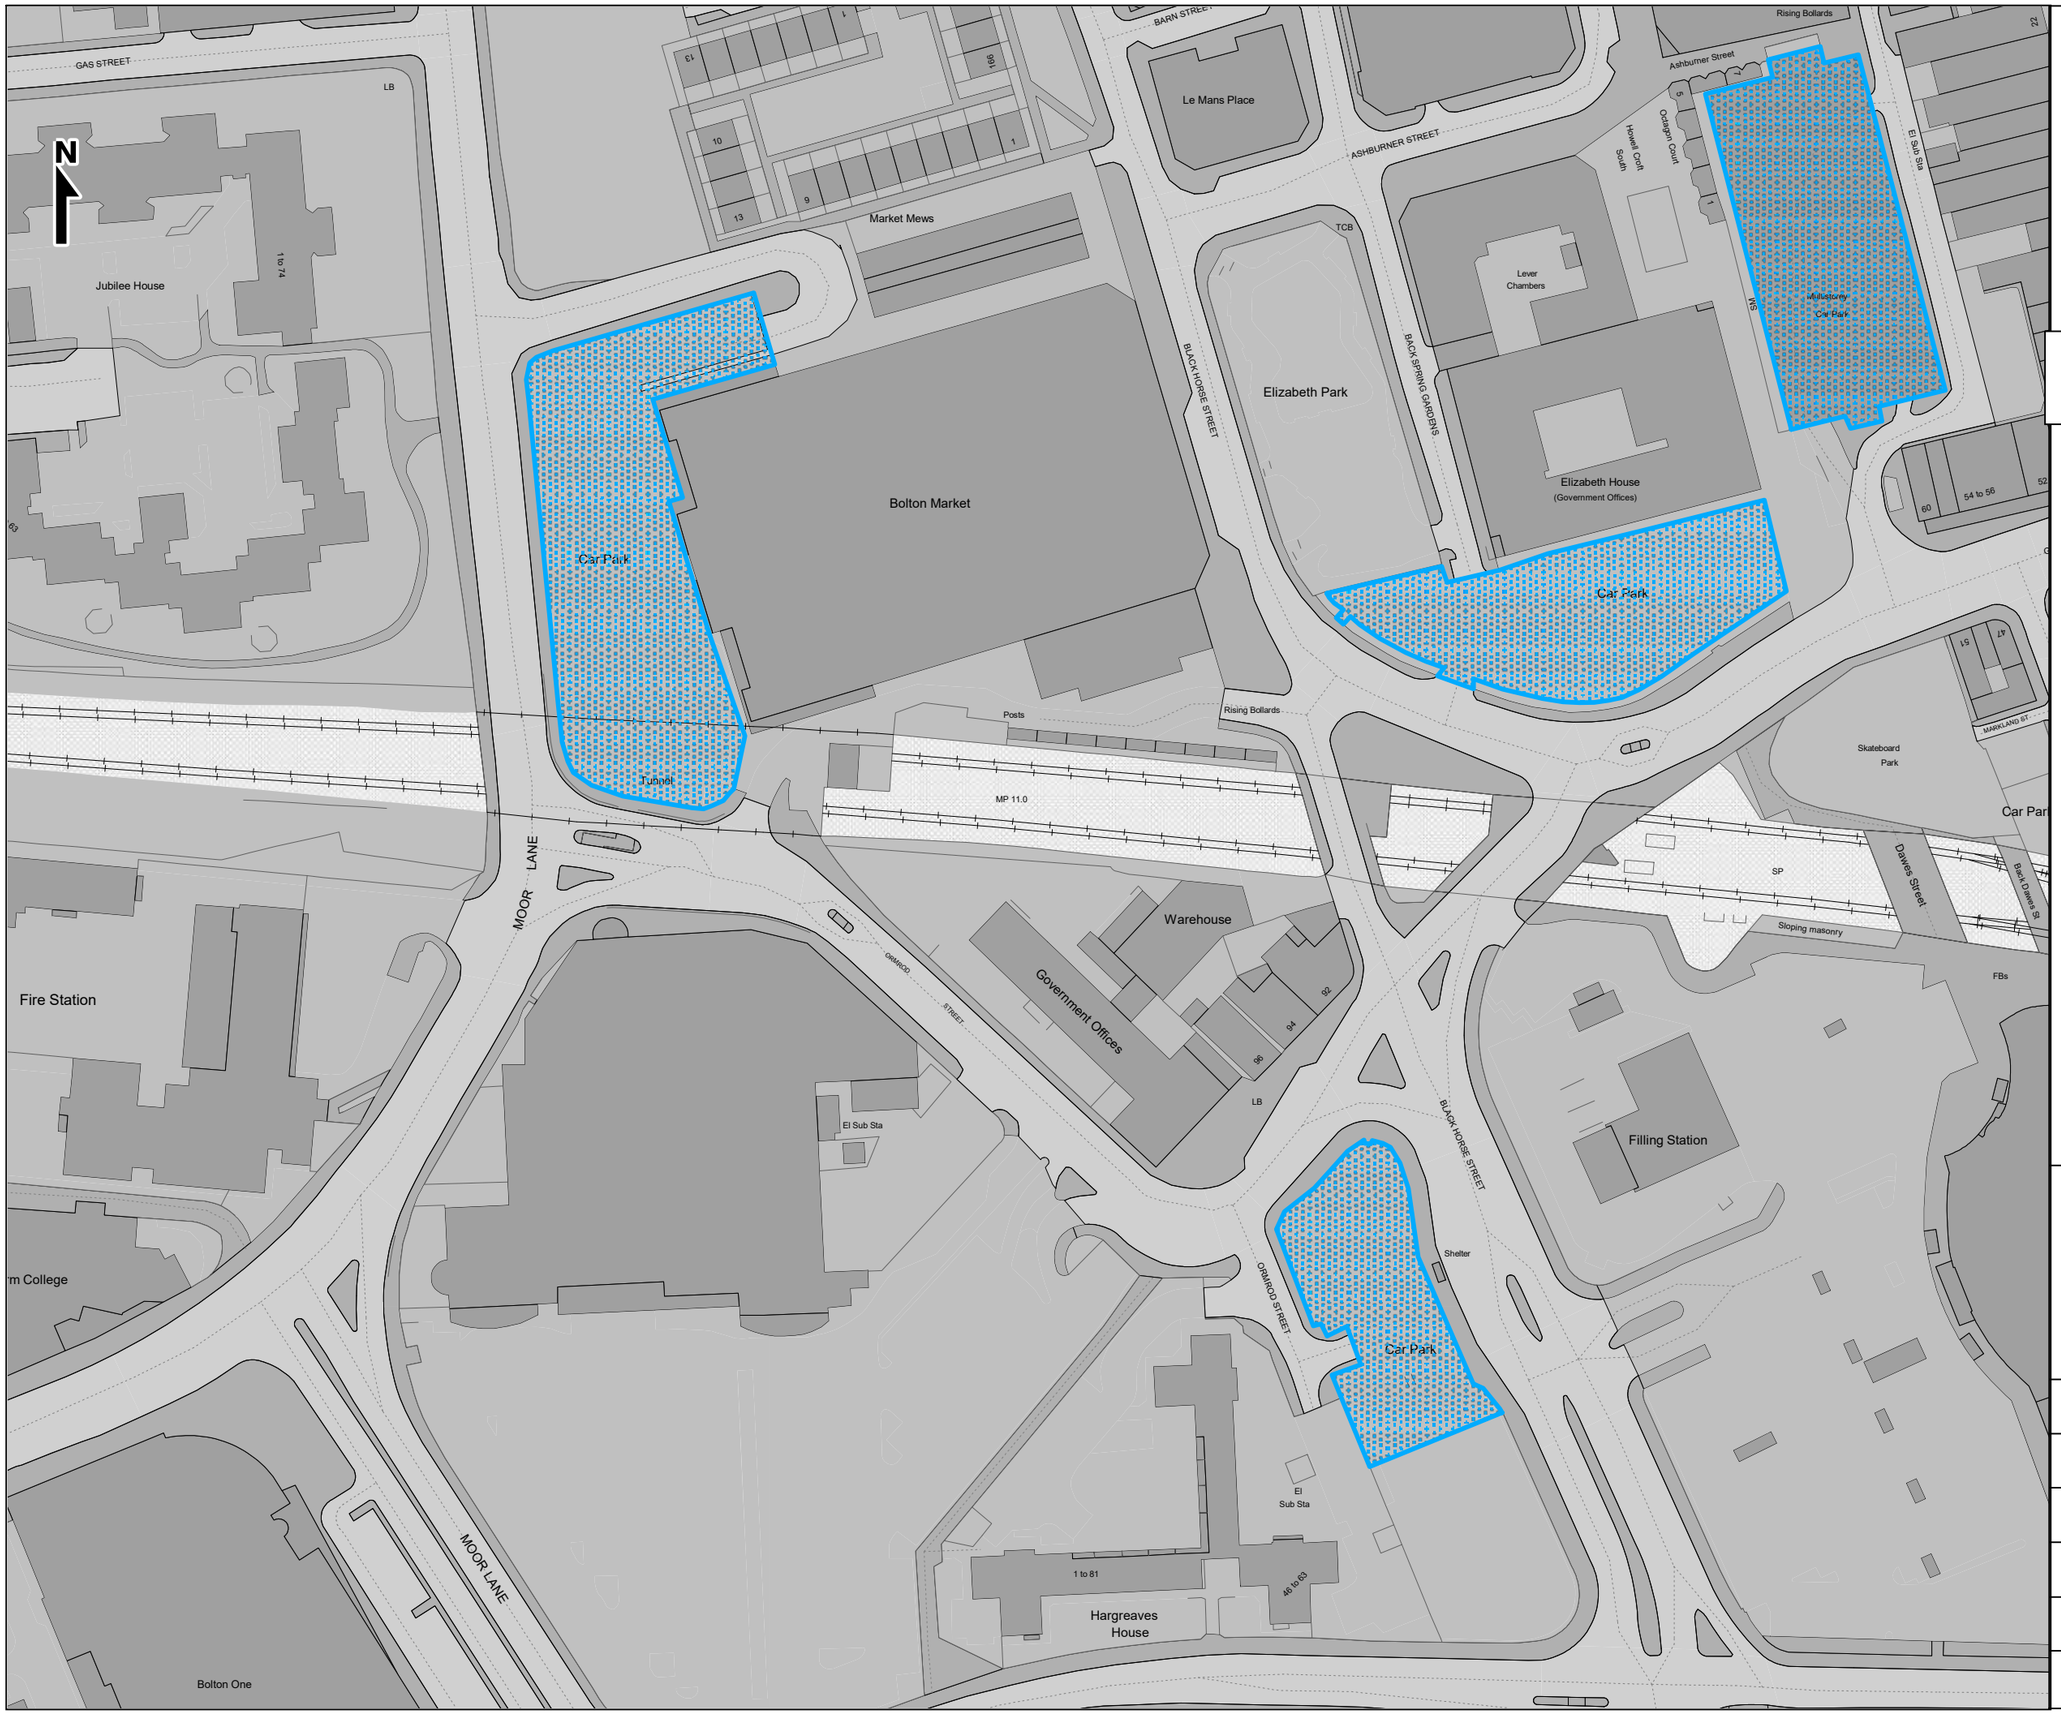

Bolton Council

Highways & Engineering Division
Paderborn House
Bolton BL1 1UA

www.bolton.gov.uk/highways
highways@bolton.gov.uk


Key to Restriction Types Displayed

Car Park

Reproduced with permission of Ordnance Survey on behalf of the Controller of His Majesty's Stationery Office © Crown copyright and database rights under licence.
Bolton Council
Licence No: 100019389 2026

Town Centre Car Parks

Scale	1 : 1250
Date	27/10/2026
Drawing No.	304007B-2
Drawn by	PDH
Checked by	JJ
Drawing Size	A3

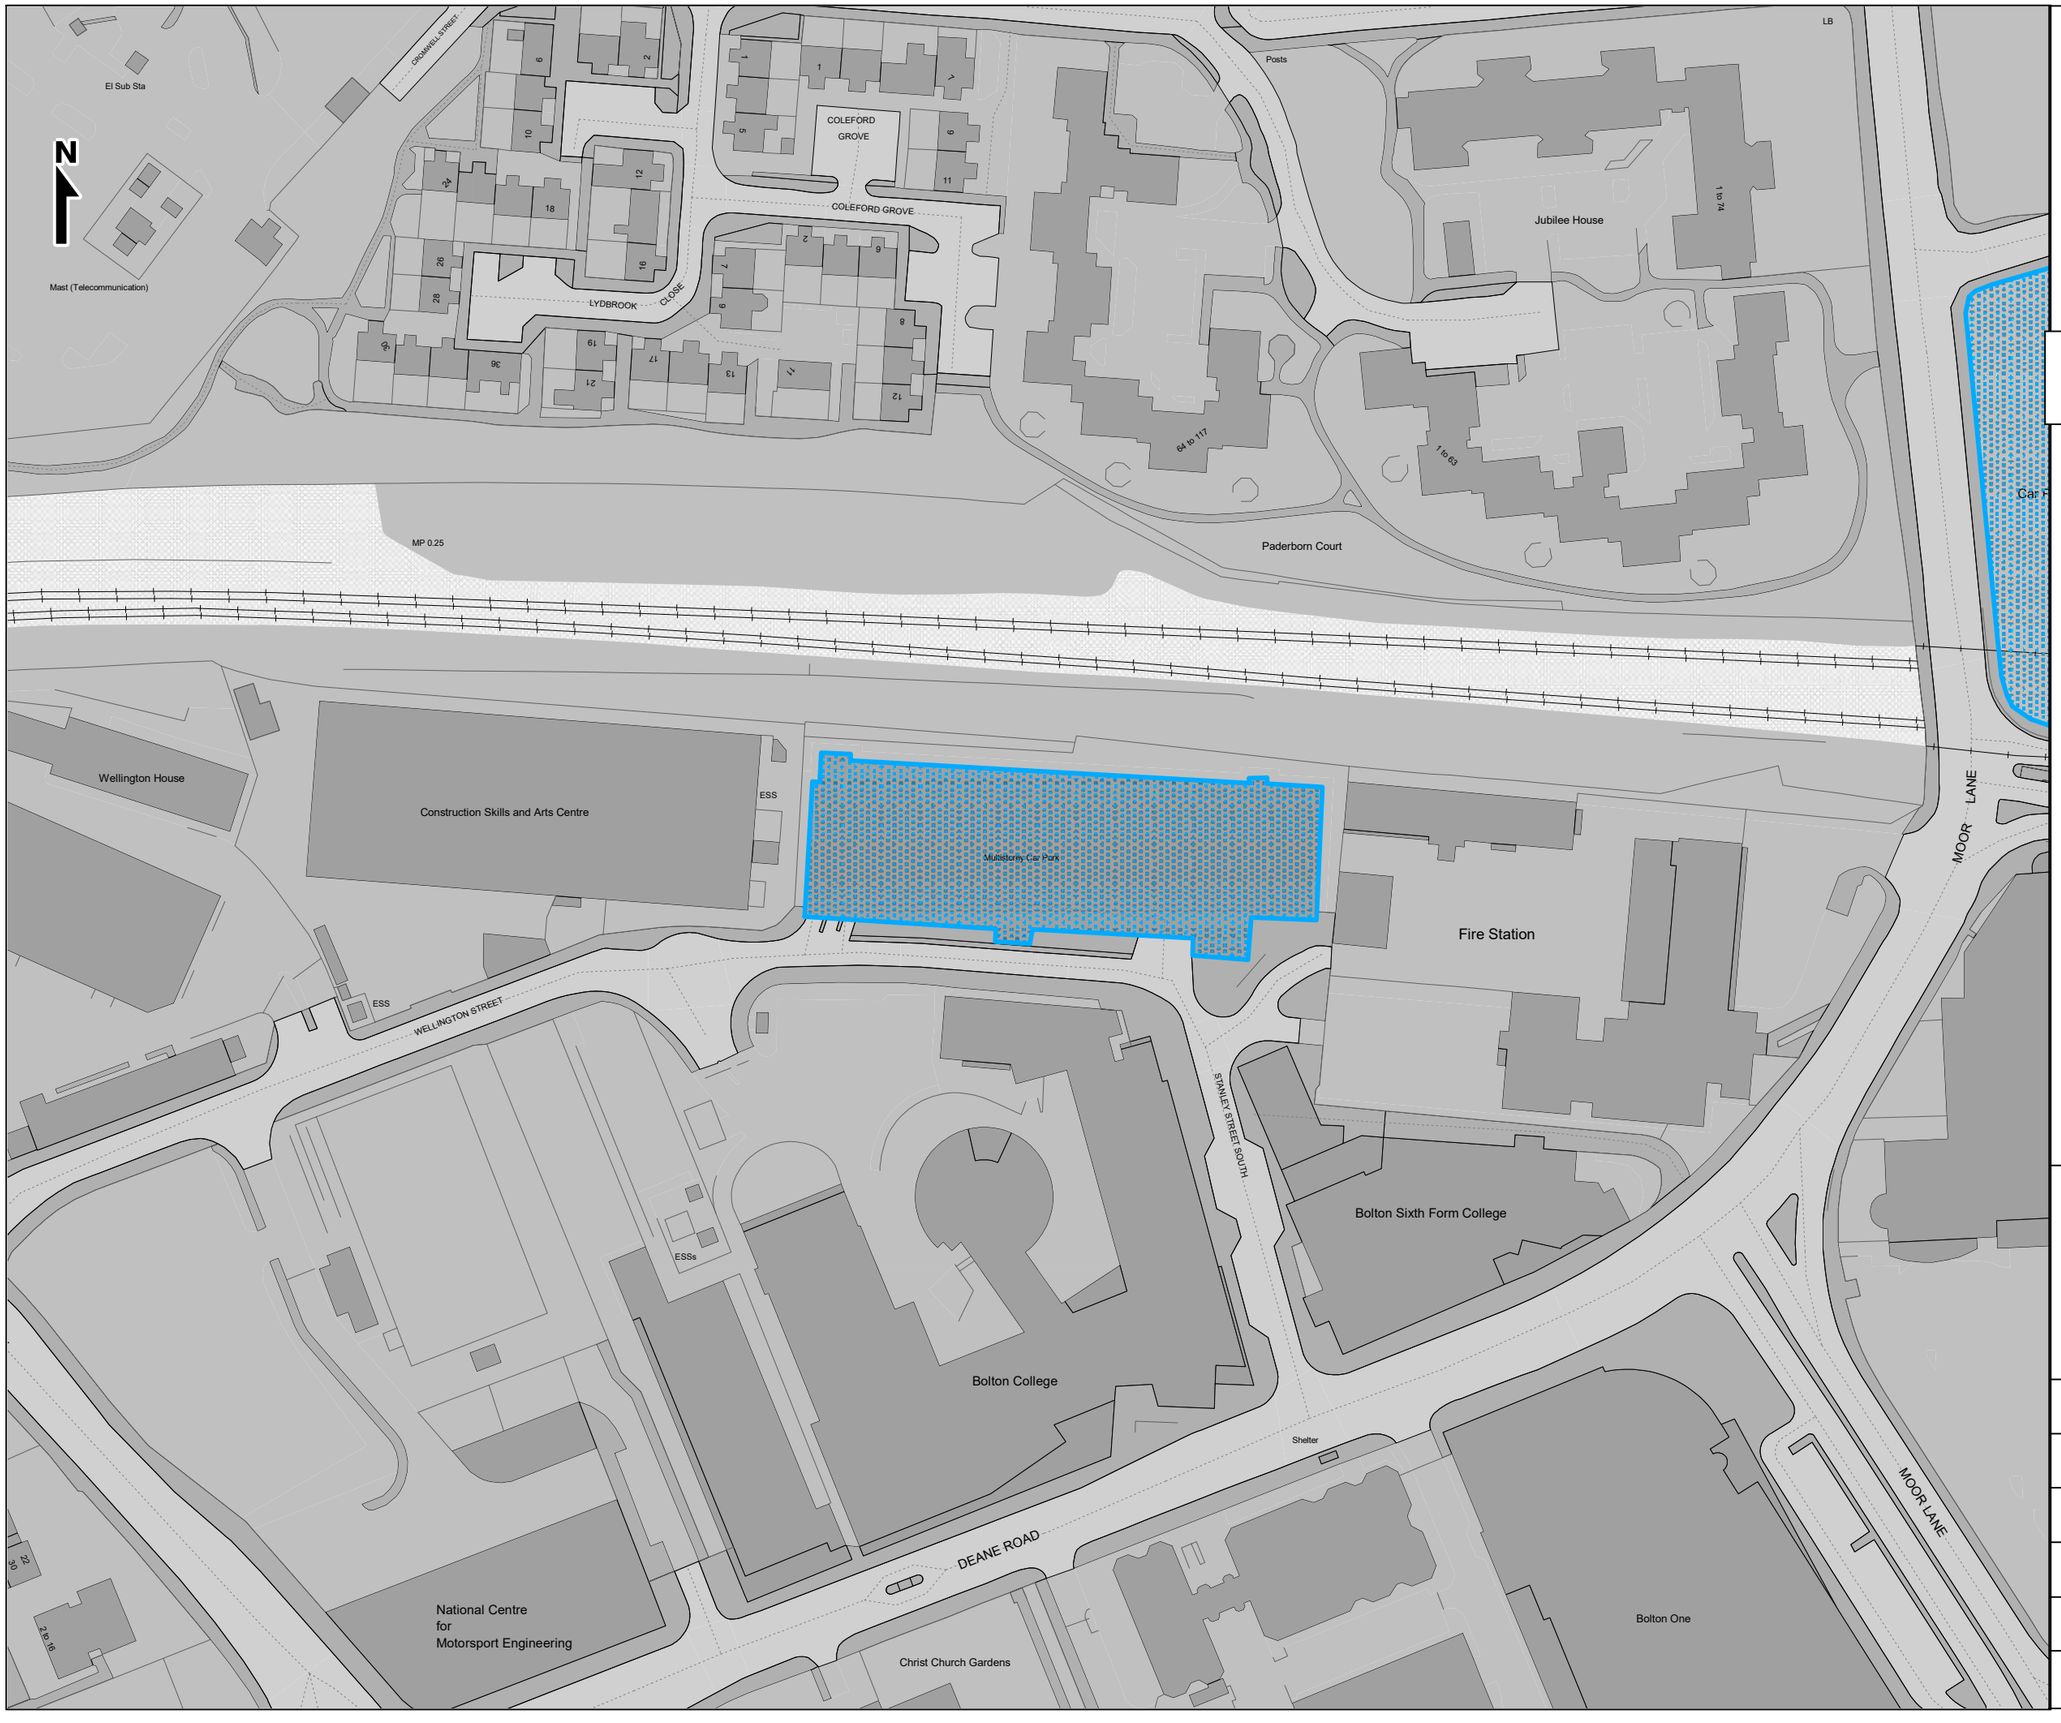

Bolton Council

Highways & Engineering Division
Paderborn House
Bolton BL1 1UA

www.bolton.gov.uk/highways
highways@bolton.gov.uk

Key to Restriction Types Displayed

Car Park

Reproduced with permission of Ordnance Survey on behalf of the Controller of His Majesty's Stationery Office © Crown copyright and database rights under licence.
Bolton Council
Licence No: 100019389 2026

Town Centre Car Parks

Page
4 of 4

Scale	1 : 1250
Date	27/10/2026
Drawing No.	304007B-2
Drawn by	PDH
Checked by	JJ
Drawing Size	A3