CASTLE STREET
TEMPORARY ONE-WAY

THE BOROUGH COUNCIL OF BOLTON
ROAD TRAFFIC REGULATION ACT 1984 S.14

The Council intends to make an order, operative from 7 December 2026 for 1 night between 7pm and 3am approx, the effect of which will be to implement a one way traffic restriction on Castle Street between Dowson St and Bury New Rd, to allow manhole survey works to take place. Permitted direction of travel will be south-easterly. Alternate route will be via Bradford St. The Order will end after 18 months or on completion of the works whichever first occurs.

Bolton Council. 16 November 2026.
bolton.gov.uk/trafficorders

NATIONWIDE TRAFFIC SOLUTIONS

T: 01652 640996
W: www.nationwidetrafficsolutions.co.uk

NOTES:

The engineer must be informed before the signals are used on the Highway and at least 24 hours notice must be given after the authorisation is issued.

All equipment shall be type approved and shall comply with DfT specification MCE011C.
Detection shall be by means of Microwave Vehicle Detection complying with MCE0114 and the controller extension switch (if fitted) set to radar.

All diagram numbers quoted refer to the Traffic Signs Regulations and General Directions 2016.

TM will comply with the "Safety at Streetworks and Road works Code of Practise"

Client: RPS

Site Address:
Castle Street, Bolton, BL2 1AA

Drawing No:	**PB13047**
Drawn By:	**P.Barker**
Checked By:	**M.Fraiwald**
Email:	**peter.barker@ntsltd.co.uk**
Date: **09.10.2026**	Issue : **1** Scale : **N.T.S**
Traffic Management:	**Closure/Diversion**


Site Measurements:

(T) Taper Length:	
(L) Longways Clearance:	
(S) Sideways Safety Zone:	
(D) Minimum & Normal Maximum siting distance of first sign in advance of lead-in taper (metres)	


Reference no.

SSMF06063

30

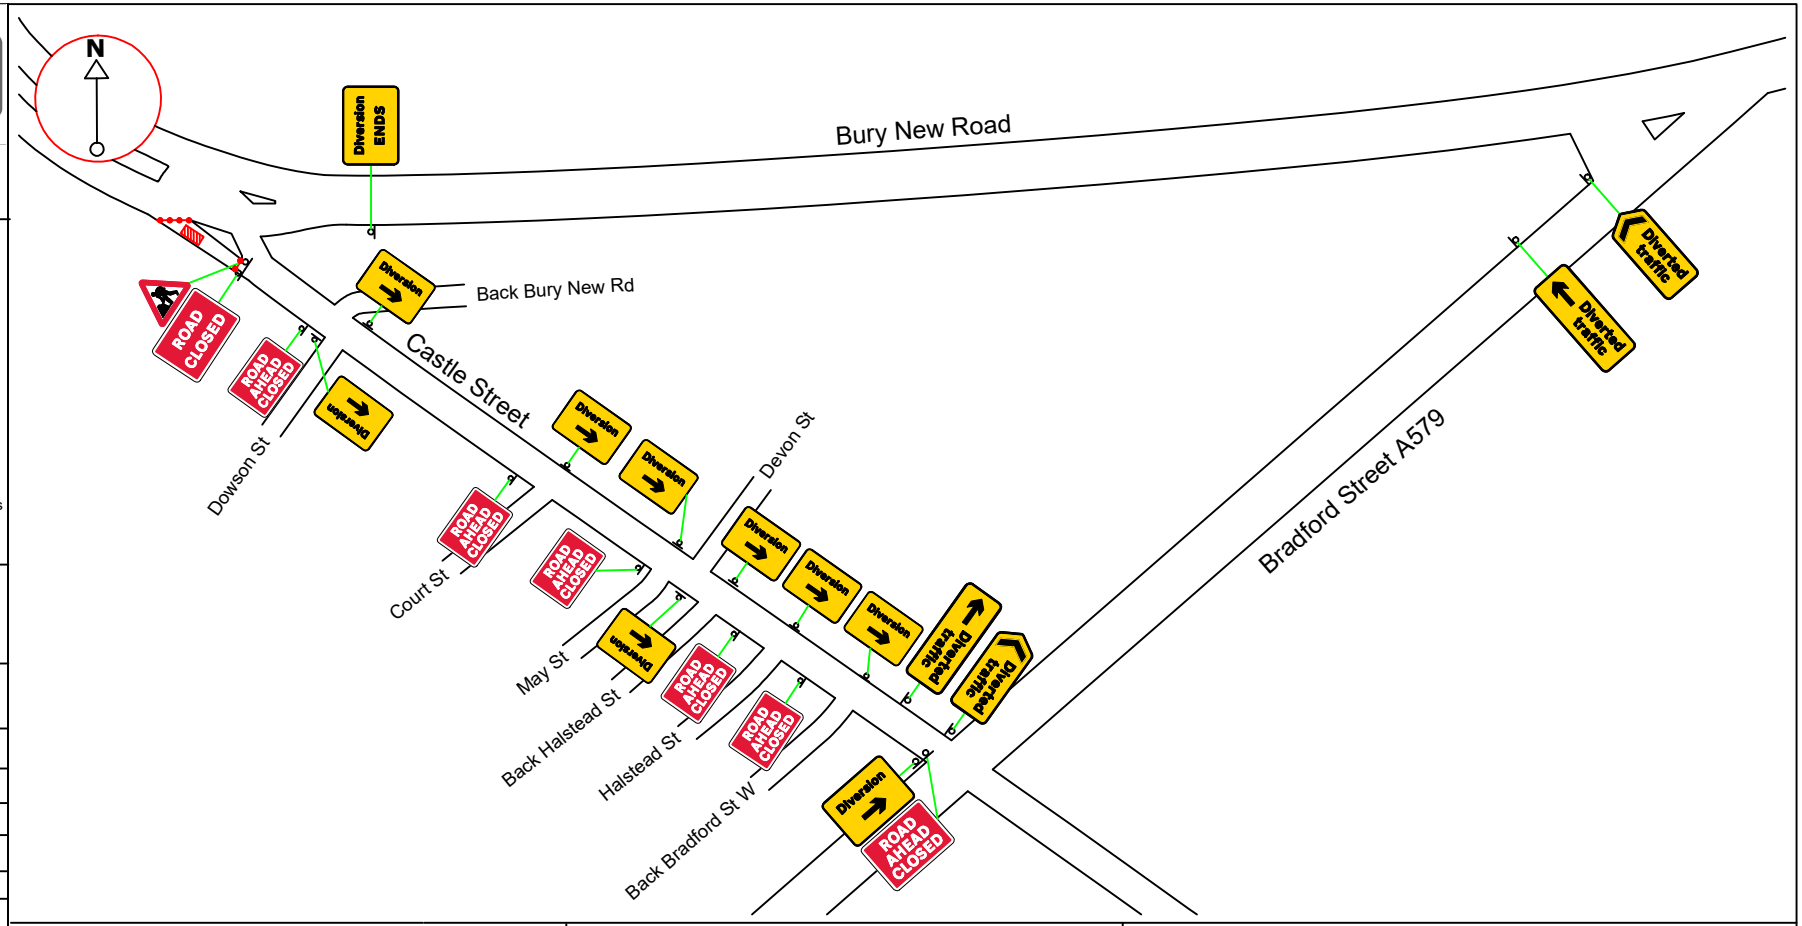

Site Location

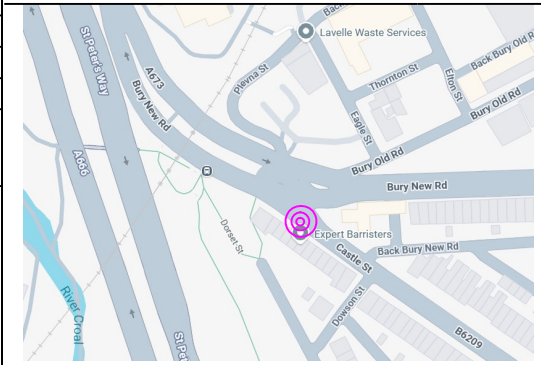

General Key:

- Traffic cones
- Work area
- Sign face