PUBLIC NOTICE

Bolton Council

THE BOROUGH COUNCIL OF BOLTON
ROAD TRAFFIC REGULATION ACT 1984 S14
CROSSHILL WALK, BOLTON
TEMPORARY TRAFFIC REGULATION NOTICE 2026

The Borough Council of Bolton hereby enacts the temporary closure of Crosshill Walk, from this date and for approximately 1 day, in exercise of its powers under Section 14 of The Road Traffic Regulation Act 1984.

The effect of this Notice will be to prohibit all vehicular and pedestrian traffic from entering, proceeding and/or standing, waiting, loading and or unloading in this street.


The closure is necessary because water works are being, or are proposed to being, executed on or near the road.

27 November 2026

Deputy Director of Highways & Planning
Town Hall, Bolton BL1 1RU

bolton.gov.uk/highways

TTRN 26084

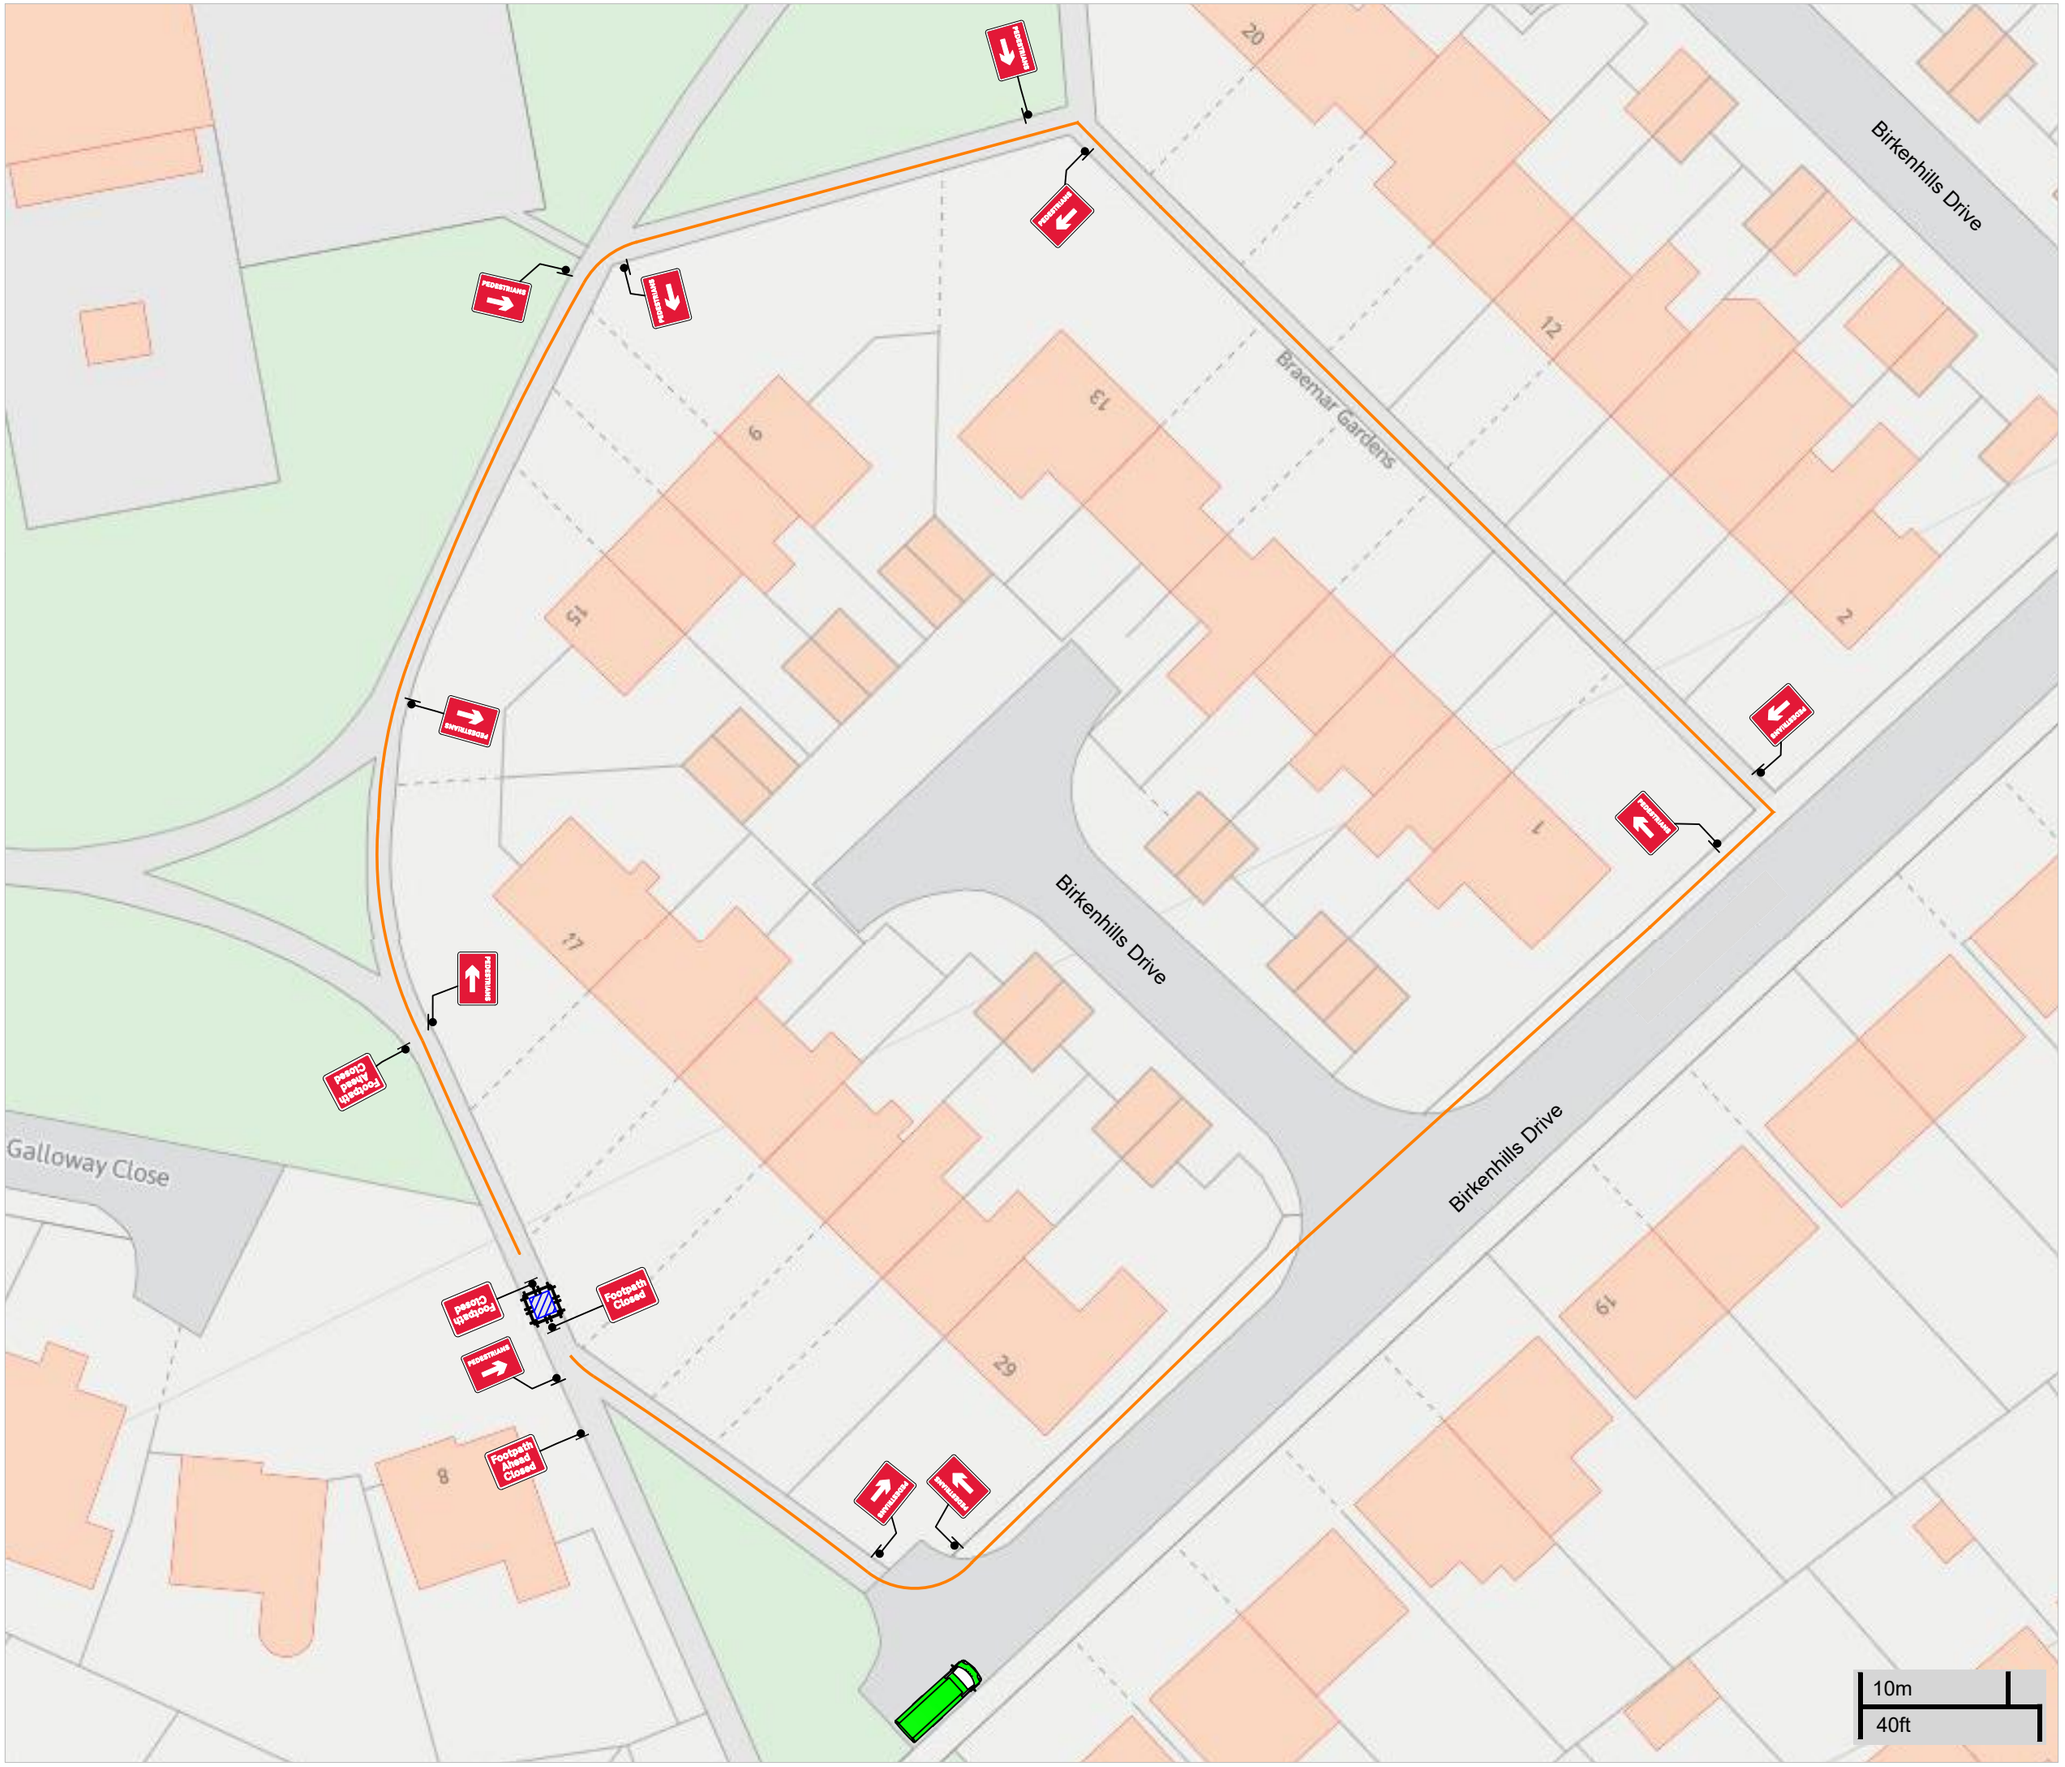

Qty: 2 Ref: 13-9 Schedule 13 : Temporary Sign	Footpath Ahead Closed
Qty: 2 Ref: 13-9 Schedule 13 : Temporary Sign	Footpath Closed
Qty: 6 Ref: 7018 Pedestrian diversion Left	PEDESTRIANS
Qty: 5 Ref: 7018 Pedestrian diversion Right	PEDESTRIANS

Drawing Number;	Drawn By;	Date Drawn;
TM-CF51574-01	Daniel Ryan	06/11/2026

Project Details;

- Footpath Closure
- Pedestrian Diversion

Key

Working Area	Distance Between Signal Heads
Suspended Parking Bays	Pedestrian Diversion

Address of Works

Outside 21
Crosshill Walk
Bolton
BL3 4TS

Speed of Road

20

TM will comply with the Safety at Street Works and Road Works Code of Practice D1.3.1 The Traffic Signs Manual is applicable in England, Northern Ireland, Scotland and Wales. This Chapter sets out a code of practice to enable the legal requirements to be met in a wide variety of circumstances,