# PUBLIC NOTICE

Bolton Council

**THE BOROUGH COUNCIL OF BOLTON**
**ROAD TRAFFIC REGULATION ACT 1984 S14**
**BACK WAVERLEY ROAD, BOLTON**
**TEMPORARY TRAFFIC REGULATION NOTICE 2026**

The Borough Council of Bolton hereby enacts the temporary closure of Back Waverley Road, from Ashbee Street to Back Ashbee Street from this date and for approximately 3 days, in exercise of its powers under Section 14 of The Road Traffic Regulation Act 1984. Alternate route for traffic will be Silverdale Road, Park Road and Glade Street.

The effect of this Notice will be to prohibit all vehicular and pedestrian traffic from entering, proceeding and/or standing, waiting, loading and or unloading in this street.


The closure is necessary because water works are being, or are proposed to being, executed on or near the road.

25 November 2026

Deputy Director of Highways & Planning
Town Hall, Bolton BL1 1RU

**bolton.gov.uk/highways**

TTRN 26088

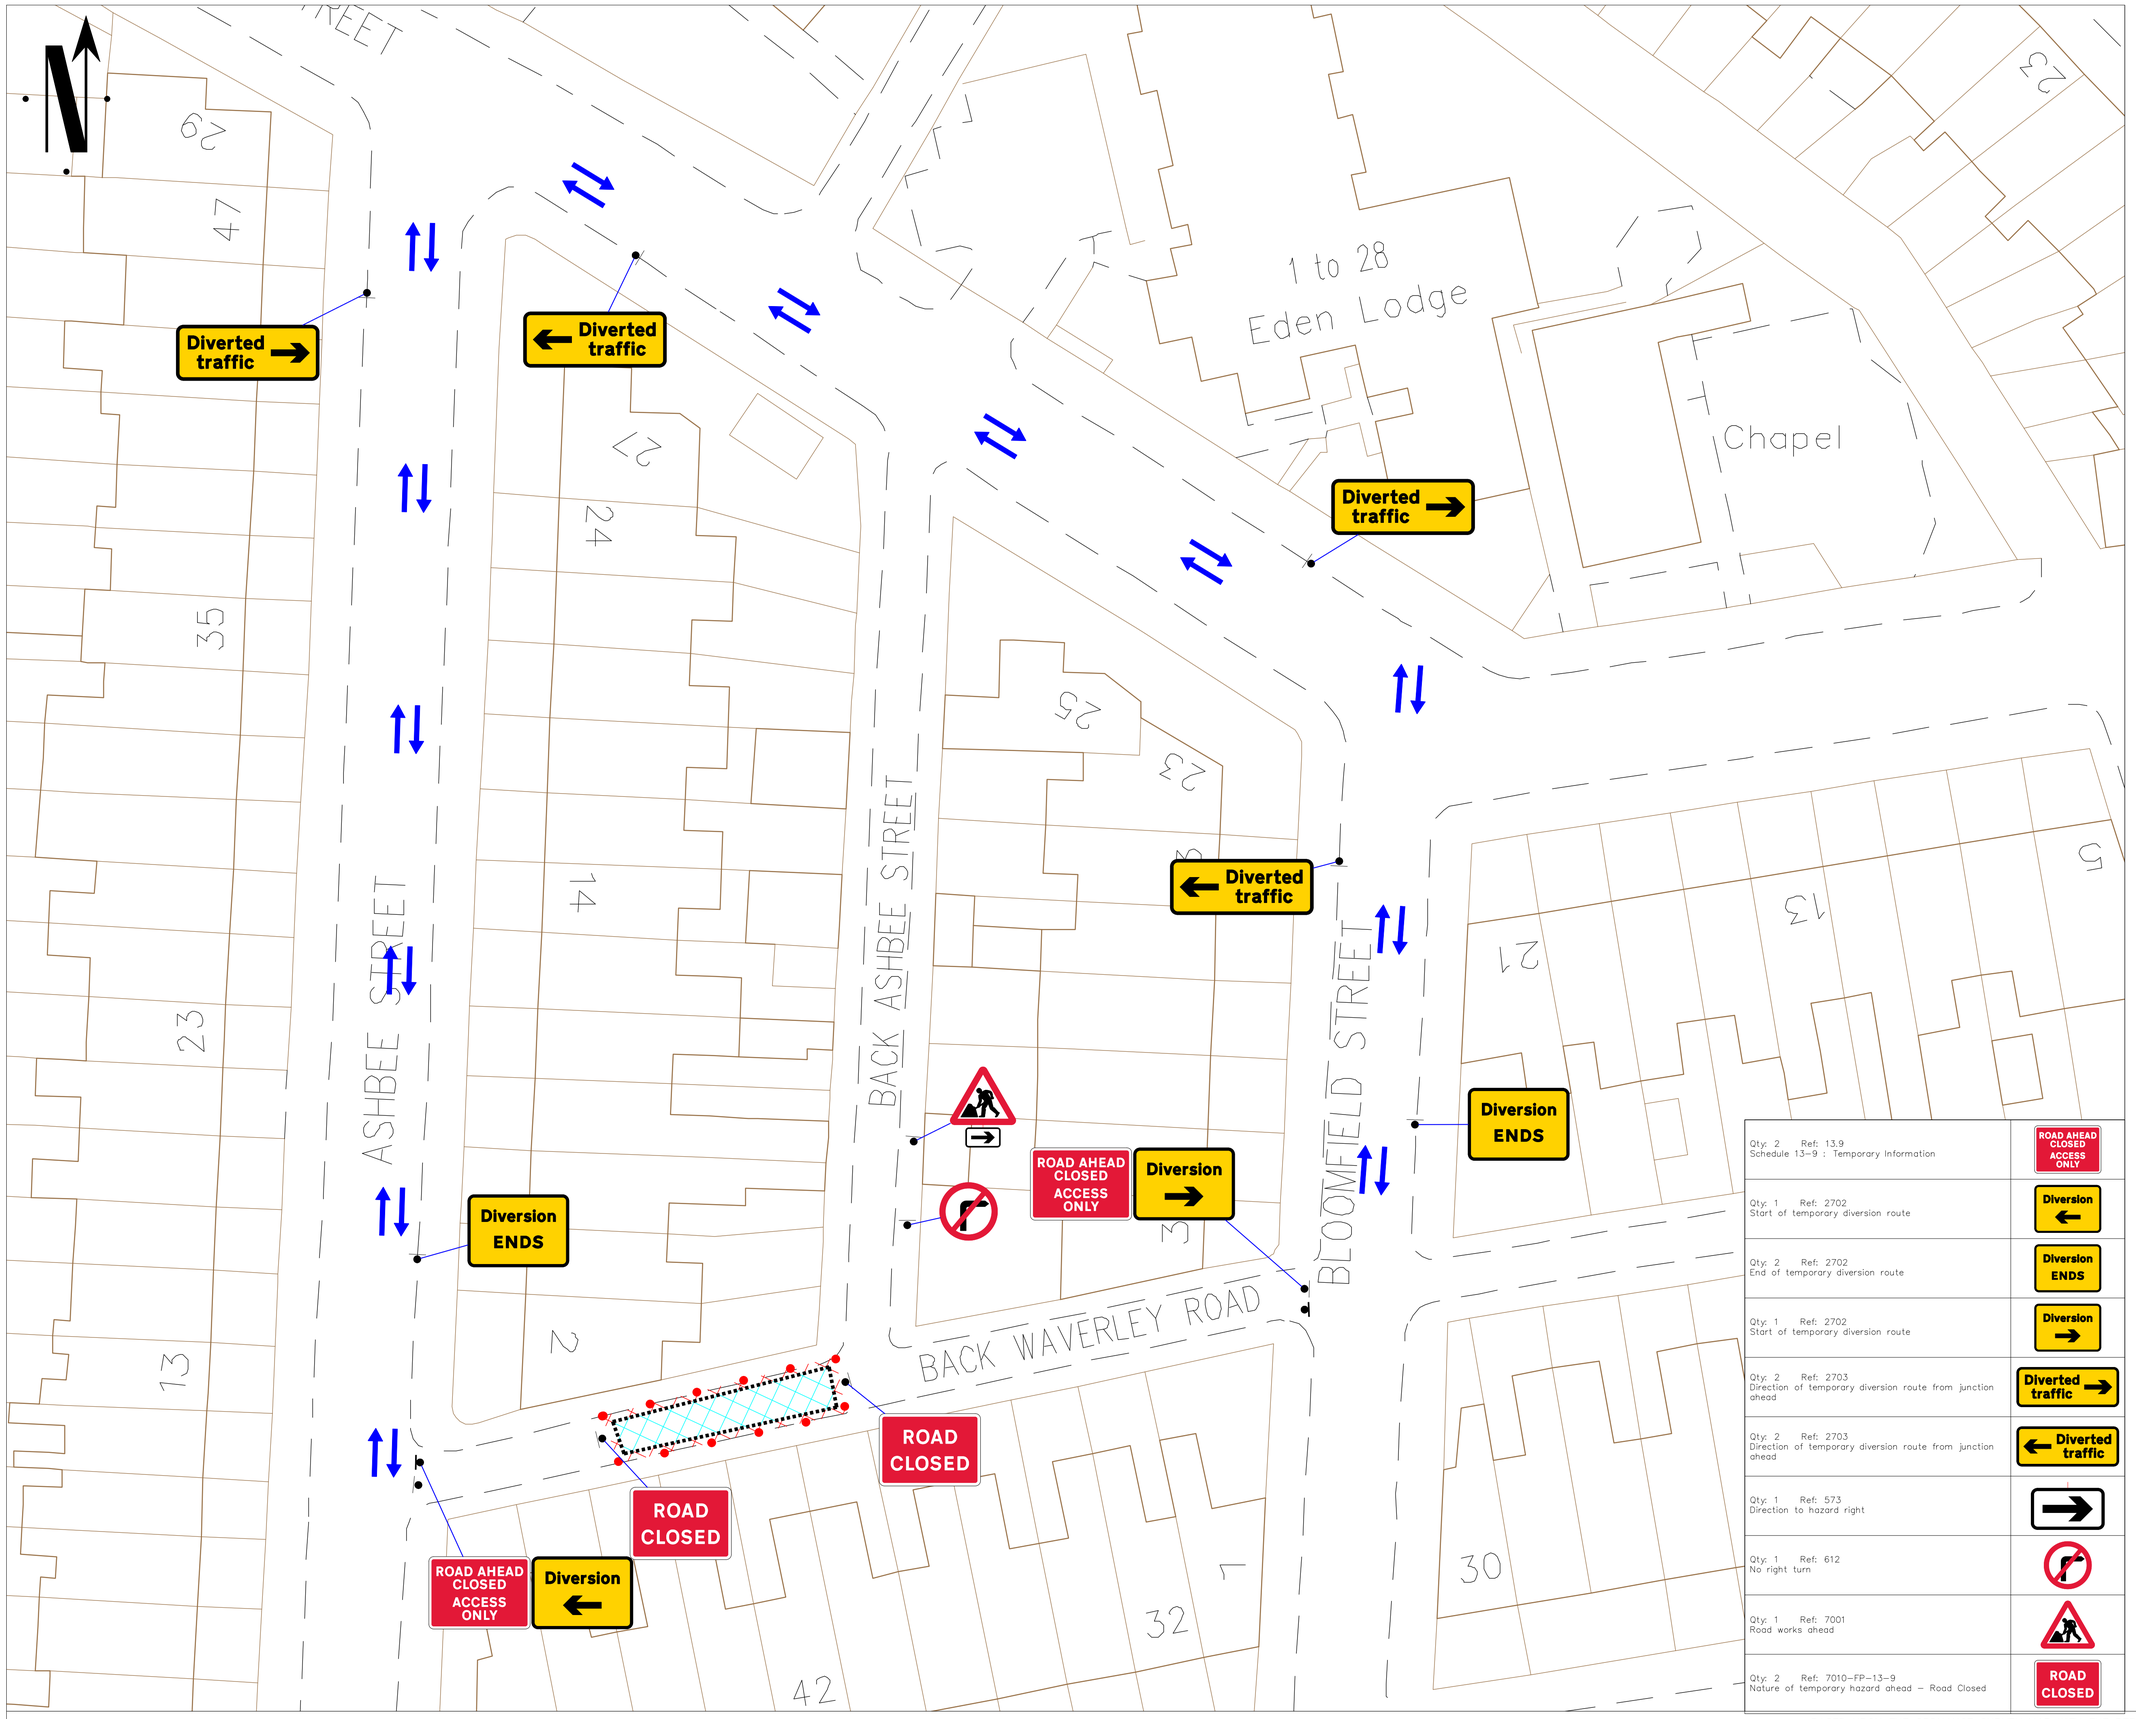


## Qty: 2 Ref: 13.9 Schedule 13-9 : Temporary Information

ROAD AHEAD CLOSED ACCESS ONLY

## Qty: 1 Ref: 2702 Start of temporary diversion route

Diversion

## Qty: 2 Ref: 2702 End of temporary diversion route

Diversion ENDS

## Qty: 1 Ref: 2702 Start of temporary diversion route

Diversion

## Qty: 2 Ref: 2703 Direction of temporary diversion route from junction ahead

Diverted traffic

## Qty: 2 Ref: 2703 Direction of temporary diversion route from junction ahead

Diverted traffic

## Qty: 1 Ref: 573 Direction to hazard right

## Qty: 1 Ref: 612 No right turn

## Qty: 1 Ref: 7001 Road works ahead

## Qty: 2 Ref: 7010-FP-13-9 Nature of temporary hazard ahead – Road Closed

ROAD CLOSED

# Go Traffic Management

This drawing has been produced for a specific client & project identified below and is not intended for use by any other person or for any other purpose. © Go Traffic Management

## Risks

1. Design completed from information provided + google maps desktop risk assessment
2. Cone lamps must be used on all road with A speed limit of 40mph or more.

## Notes

1. All signs as per Chapter 8. Distances between cones to be 9m maximum unless otherwise noted.
2. Distances between signs NOT to scale for purpose of clarity.
3. All sign placement subject to available safe working space.
4. The purpose of the Traffic Management Plan is for it to be used only as a guide and all traffic management equipment should be put out according to the 'Safety at Street Works and Road Works – Code of Practice', i.e. Red Book & the 'Traffic Signs Manual Chapter 8', i.e. Yellow Book.
5. Signs must be placed in accordance with TSM and the scheme RAMS pack.
6. Site conditions may have changed since the design of the drawing any changes which subsequently affect the design need to be reported by the Traffic Management Operative & any changes implemented must comply with Chapter 8.

DETAIL B

1. Single/Dual carriageway 40mph or less - 450mm traffic cones, spacing 1.5m.
Single carriageway national speed limit - 750mm traffic cones, spacing 3.0m.
Dual carriageway national speed limit - 750mm traffic cones, spacing 1.5m.
relaxation 3m

NOTES:
1. Warning, cautionary, warning lights to BS EN 12352:2006 should be provided in accordance with Table A1.3 (Appendix 1).
2) 40" tapers have 1.2m spacing, no relaxation.
3. Where a taper is required for both standard and relaxation works, no cones will be required for both standard and relaxation works for taper layers and the factory staff of lane changes.

Key

- Sign position and aspect of vision
- Cones
- Work area
- OS Work area
- Diversion Route

**CLOSED: BACK WAVERLEY ROAD**

**DIVERSION VIA: BACK WAVERLEY ROAD <> BLOOMFIELD STREET <> EDEN STREET <> ASHBEE STREET <>**

**AND VICE VERSA**

Traffic Management must comply with The Safety at Street Works and Road Works Code of Practice

ROAD SPEED

30

DO NOT SCALE FROM THIS DRAWING.

ROAD CLOSURE

| REV. | DATE | DESCRIPTION |
|---|---|---|
| A | 12/06/26 | AS DRAWN |

GTM Go Traffic Management

Head Office: Go Traffic Management, Chaddock Lane, Worsley, Manchester, M28 1XW

Tel: 0161 351 5370

www.gtm.co.uk

CERTIFIED ISO 9001 : ISO 14001 OHSAS 18001

TRAFFIC MANAGEMENT PLAN

Client: Network Plus

Drawing Number: 1817785.0001

Drawing Title: Waverley Road, Bolton, BL1 6NW

| | Design: | Technical Officer: | REV: |
|---|---|---|---|
| Name: | L.Whittingham | M.Gardiner | A |
| Signature: | | | |
| Date: | 12/06/26 | 12/06/26 | |

BASED UPON THE ORDNANCE SURVEY MAP WITH THE PERMISSION OF THE CONTROLLER OF H.M STATIONERY OFFICE.