THE BOROUGH COUNCIL OF BOLTON
ADOPTION OF ROADS INTO THE PUBLIC HIGHWAY
HIGHWAYS ACT 1980 - SECTION 278

DECLARATION

I, Dwayne Lowe, Deputy Director of Highways & Planning, pursuant to the powers delegated to me for and on behalf of the Borough Council of Bolton, hereby declare the street(s) named below, having been made up to the appropriate standard, to be highway(s) maintainable at the public expense and to be recorded as such in the register of adopted streets, as of 16 November 2026.

This adoption is pursuant to Section 278 of the Highways Act 1980.

SCHEDULE

Name of Street & USRN	*Description*	*Approximate Length*
CHORLEY ROAD, WESTHOUGHTON (PART) USRN: 3400818	That part north-west of Wimberry Hill Road, adjoining Ashwood Way to the south-west and Chorley Road (existing) to the north-east. An area as shown shaded brown on drawing reference 180009-BED-EX-00-DR-C-2900	350 metres

SIGNED: Dwayne Lo. DATE: **18 NOVEMBER 2026**

....

Dwayne Lowe CEng FCIHT FIHE
Deputy Director of Place

Highways & Engineering Division
Paderborn House
Civic Centre
Bolton BL1 1UA

Bolton Council

26/3400818/ADO1/PDH

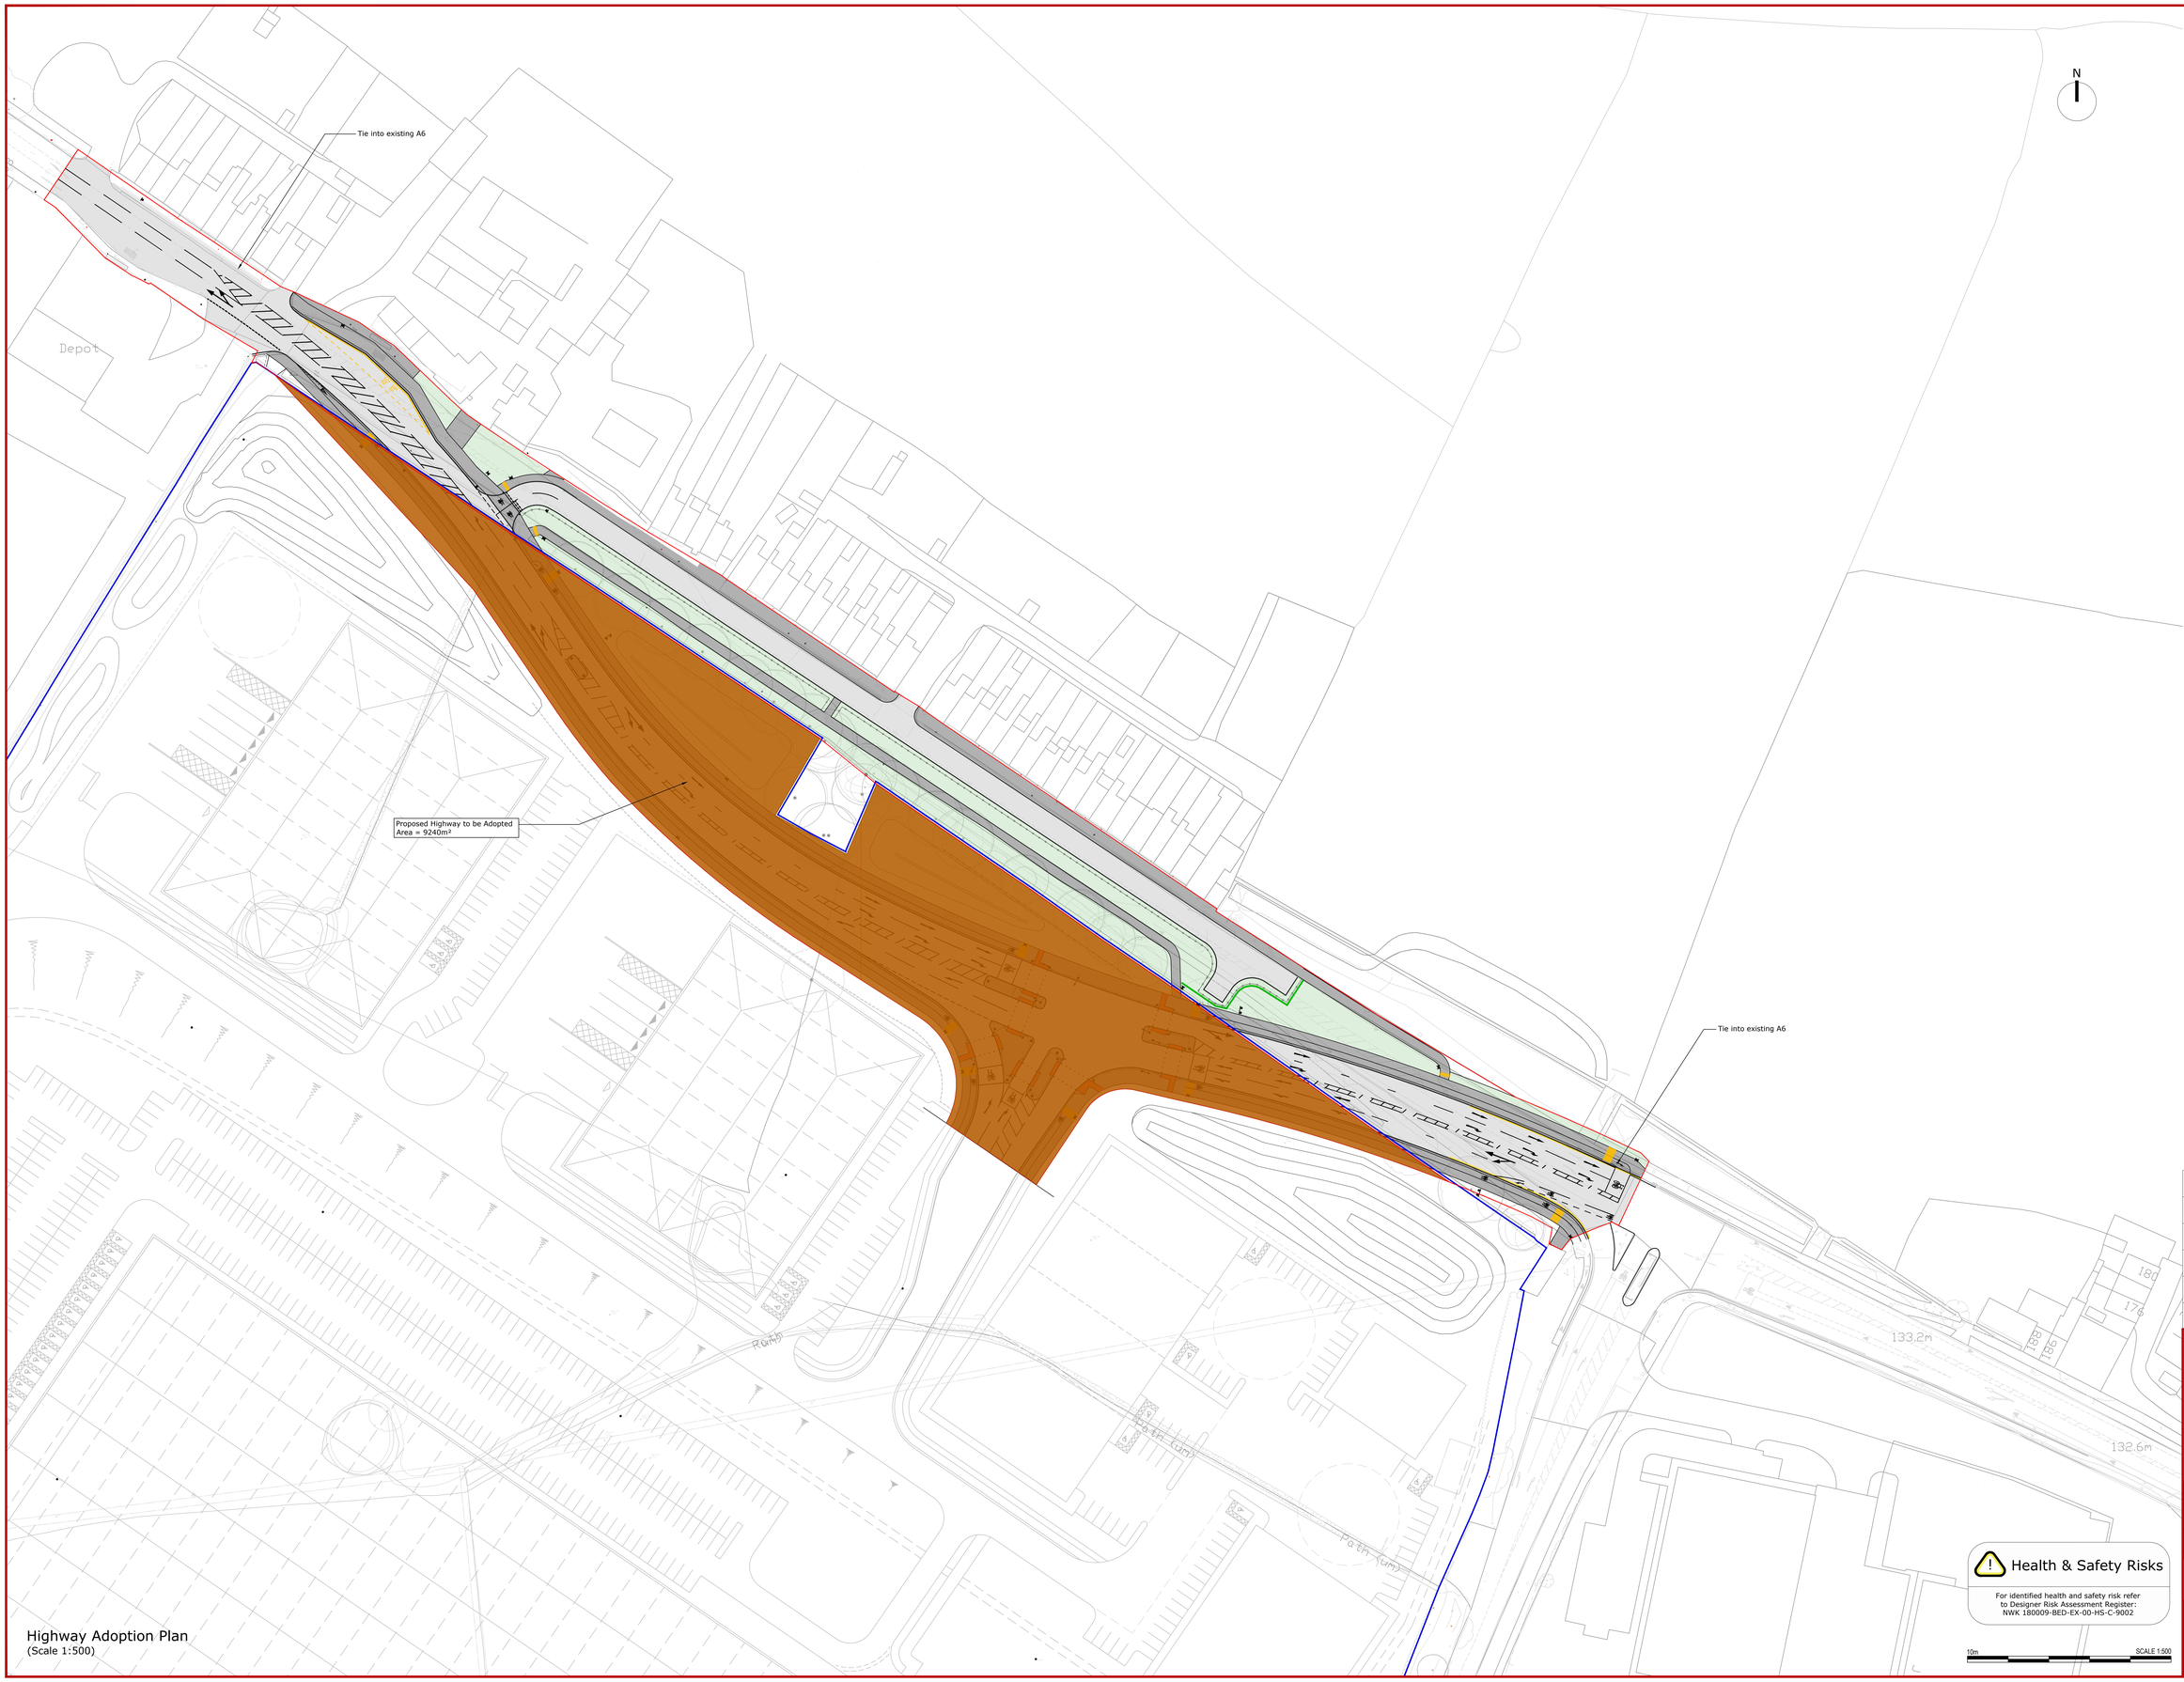

Highway Adoption Plan
(Scale 1:500)

© 2024 BE Design

Built Environment Design Partnership
Fernwood business park, 14 Halifax Court, Newark, Nottinghamshire, NG24 3JP
t: +44 (0) 1636 850500 www.bedesign.co.uk

NOTES:

1. If this drawing has been received electronically it is the recipients responsibility to print the document to the correct scale.
2. All dimensions are in millimetres unless stated otherwise. It is recommended that information is not scaled off this drawing.
3. This drawing should be read in conjunction with all other relevant drawings and specifications.
4. Illustrative Masterplan is based on RPS Sketch: SK150, Dated 07.06.22.
5. Design based on topographical survey undertaken by,RSK, drawing reference: 193556, Dated 06.04.18.
6. All works are to be in accordance with Bolton 'Highways Works Specification'.

Key:

- Developers site boundary
- Existing highway area affected by the scheme
- Land to be dedicated as highway

Rev	Drawn By:	Checked By:	Approved By:	Date:
C01	ES	SG	SVO	12-07-2024
	Construction issue.			
P05	ES	SS	SS	03-05-2024
	Dedicated boundary update.			
P04	ES	SS	SS	25-04-2024
	Response to RSA comments.			
P03	ES	SS	SS	28-03-2024
	Response to RSA comments.			
P02	GD	SS	DC	01-12-2023
	Minor amendments			
P01	ES	SS	SS	03-11-2023
	Preliminary Issue.			
	Amendments			

Project:
Wingates
Bolton

Title:
Land Dedication Plan

Drawing Number:

Identification / Location:				Sheet Number:		
Project Code:	Originator Code:	Vol / Zone:	Level:	Type:	Role:	Number:
180009	BED	EX	00	DR	C	2900

Rev Description:	Status Code:	Model Ref:	Rev No:
Construction	A	N/A	C01

Scale:	Sheet:	Discipline:	BED Project Number:
1:500	A0	Civil	NWK 180009

Client:
Harworth

Health & Safety Risks

For identified health and safety risk refer to Designer Risk Assessment Register: NWK 180009-BED-EX-00-HS-C-9002

10m SCALE 1:500